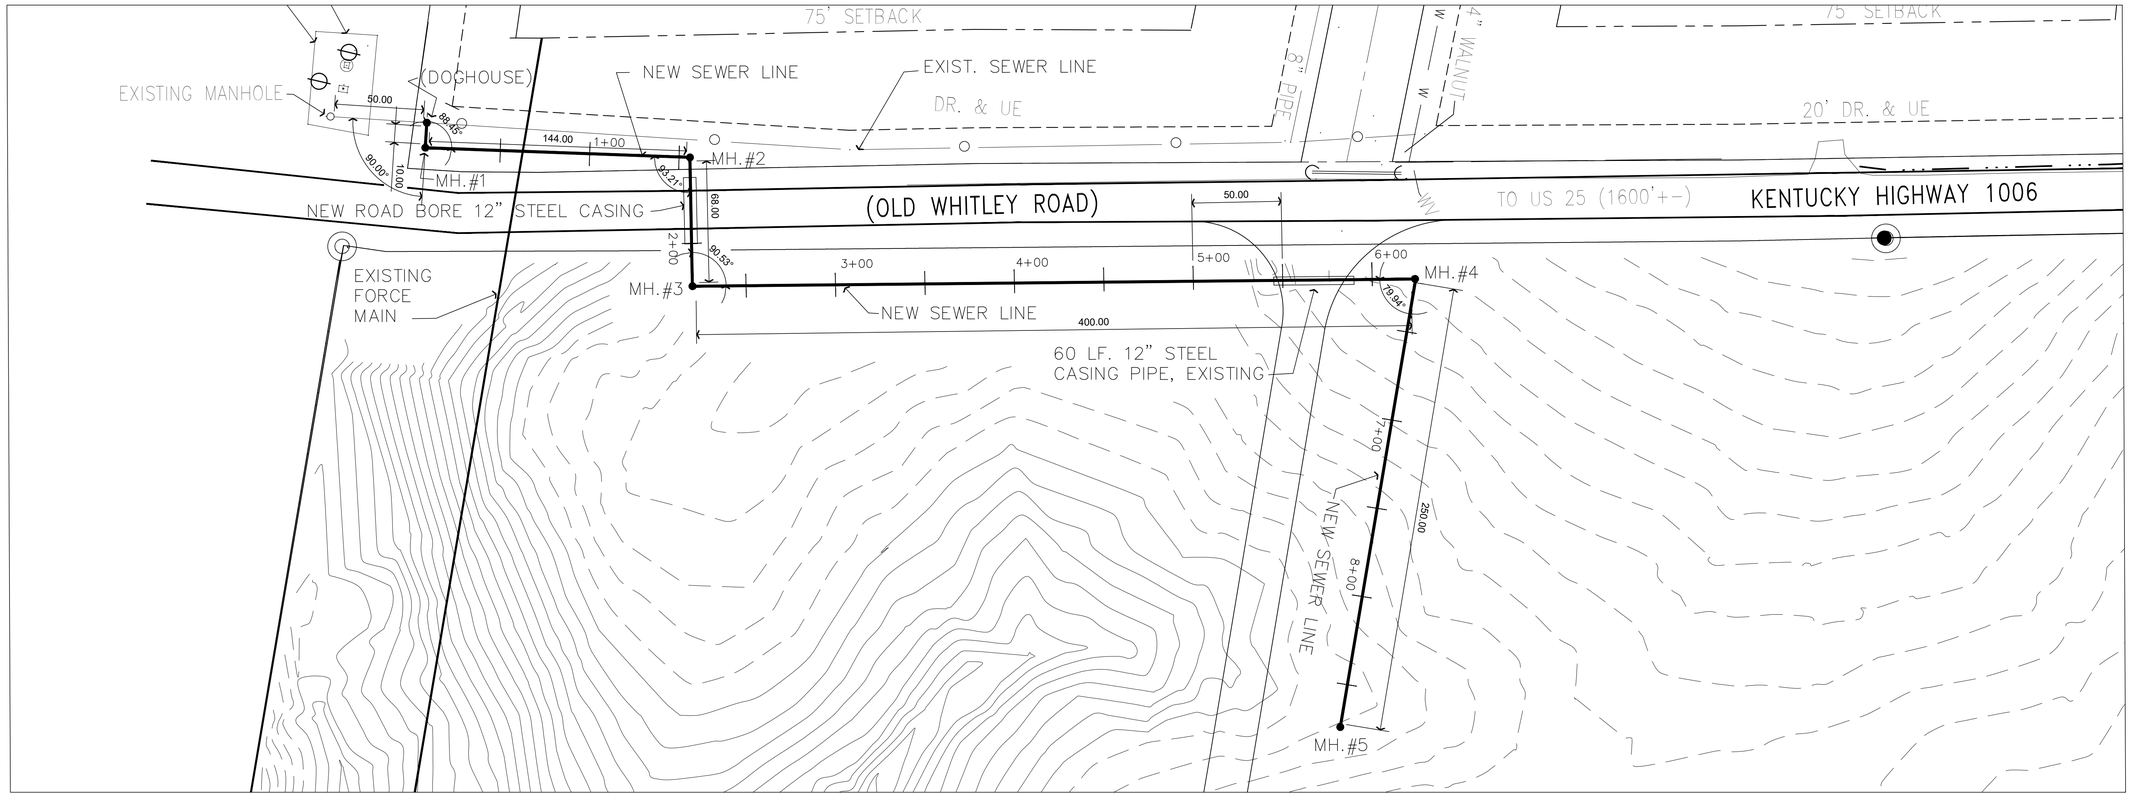

PLAN - GRAVITY SEWER

SCALE: 1" = 40' HORIZ.

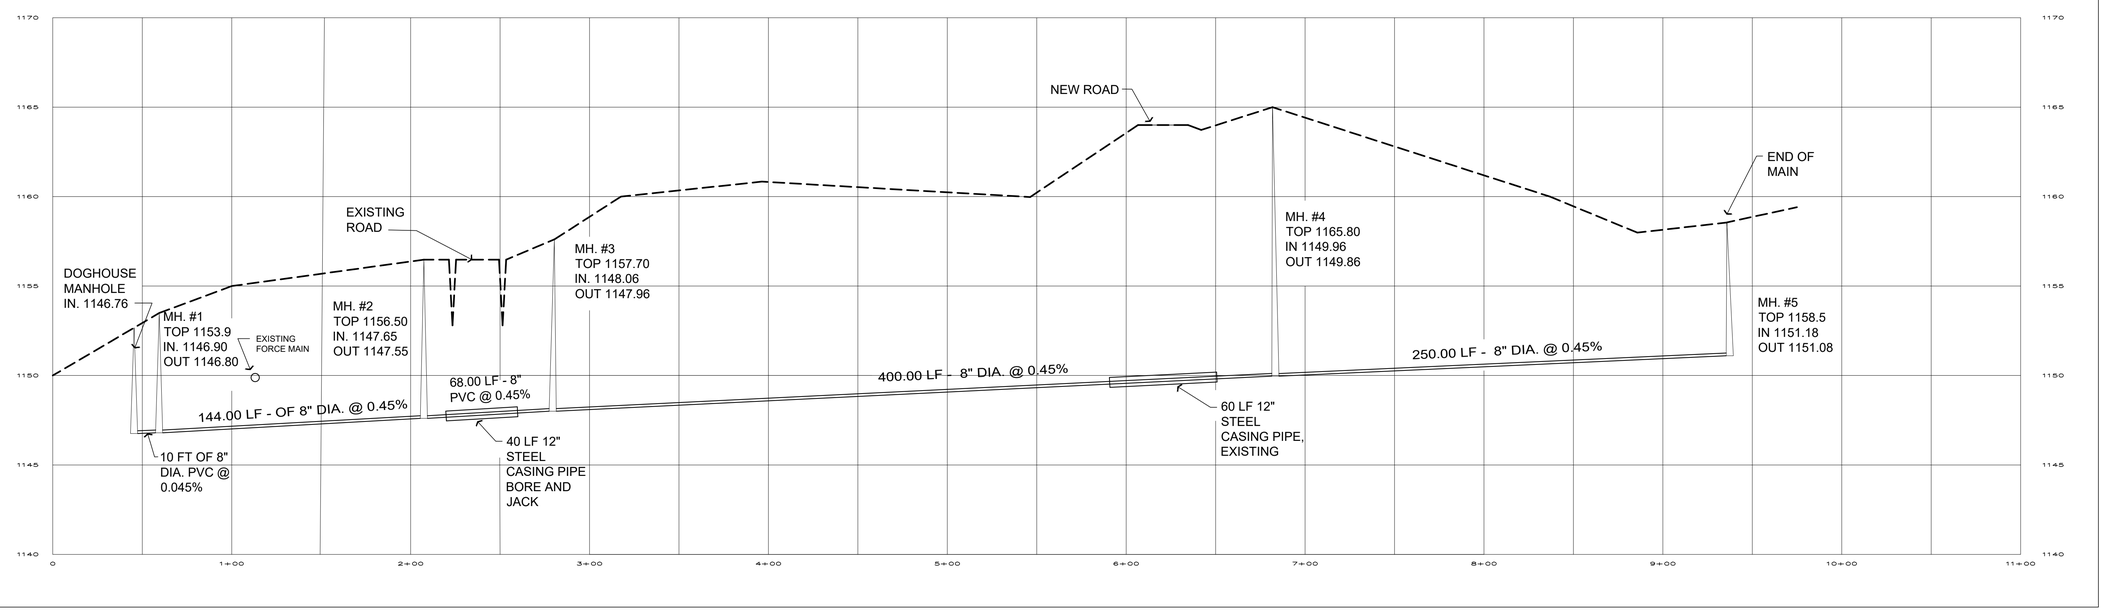

PROFILE - GRAVITY SEWER

SCALE: 1" = 40' HORIZ.
1" = 10' VERT.

GREER INDUSTRIAL PARK
PHASE 1 SANITARY SEWER EXTENSION

LONDON - LAUREL COUNTY
INDUSTRIAL DEVELOPMENT AUTHORITY
LAUREL COUNTY, KENTUCKY

DATE	REVISION	BY

PROJECT NO. 4553-07
DESIGNED BY D.S.T.
DRAWN BY MEE
CHECKED BY D.S.T.
REVIEWED BY D.S.T.
DATE MAY 2018
SCALE AS NOTED

The electronic drawings and/or specifications furnished by Mills, Gilbert & Strosnider, Inc. and/or other Mills, Gilbert & Strosnider, Inc. consultants are instruments of service. Mills, Gilbert & Strosnider, Inc. has the property rights to such instruments of service including copyright and patent rights. Such instruments of service may not be used by the owner or any other entity on any other project without the prior written consent of Mills, Gilbert & Strosnider, Inc. and without adequate compensation to Mills, Gilbert & Strosnider, Inc.

Engineers
Architects
Planners
MSE OF KENTUCKY, INC.
624 Wellington Way
Lexington, KY 40503
www.mselex.com
Phone: (859)223-5694
Fax: (859)223-2607

DRAWING NO.

C-1

SHEET OF