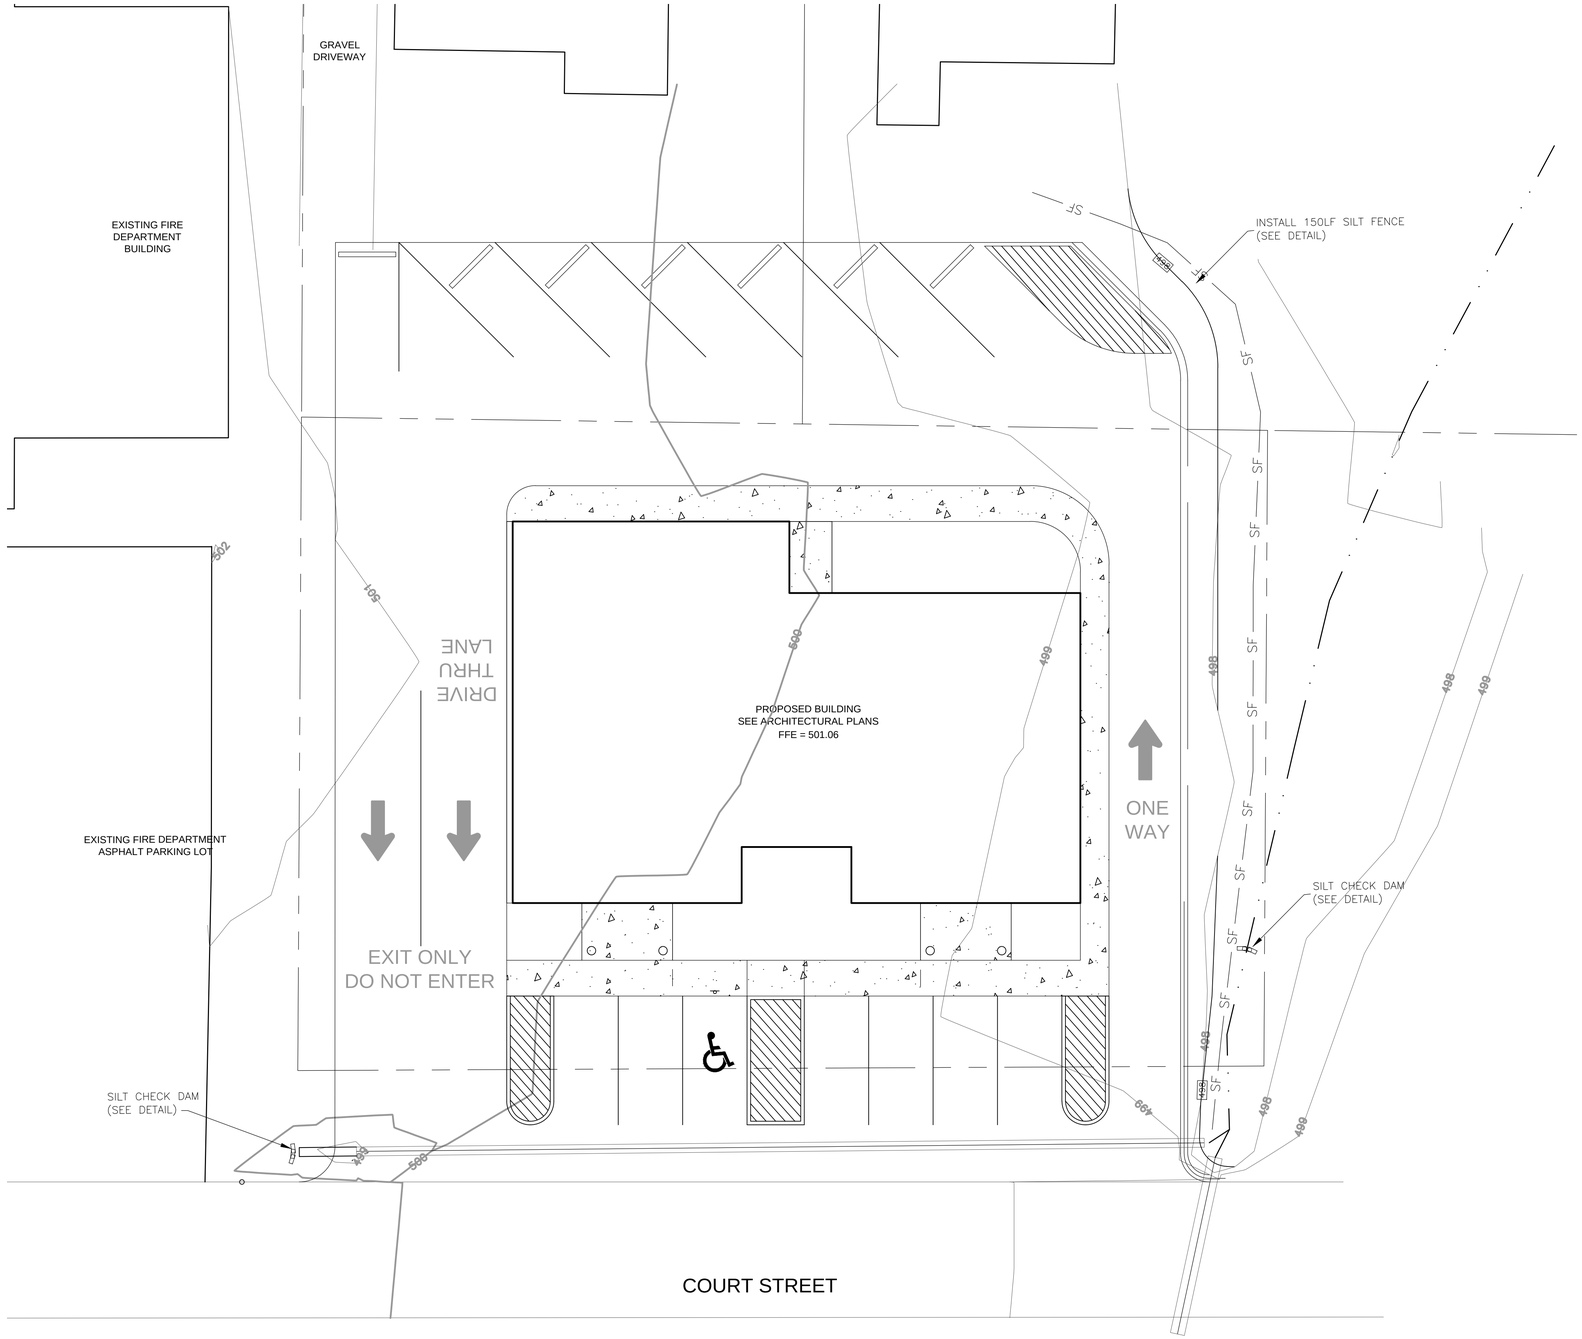

EROSION CONTROL
SCALE: 1" = 10'

GRAPHIC SCALE
10' 0' 5' 10' 20'
SCALE: 1" = 10'

EROSION CONTROL
CITY OF STANTON
CITY HALL & POLICE STATION

STANTON, KENTUCKY

DATE	REVISION	BY

Plans / Documents
The drawings, plans and specifications and any and all responsibility and liability for problems which arise from failure to follow these plans, specifications and the designer's intent.
Copyright © 2014
This document discloses subject-matter considered confidential by rose of kentucky, inc. and on which rose of kentucky, inc. has property rights. This document may not be reproduced or disclosed to others without written permission of rose of kentucky, inc. This document may not be used for any purpose other than that for which it is furnished by rose of kentucky, inc. Title to the plans and specifications remains in rose of kentucky, inc. Visual contact with these documents shall constitute acceptance of the foregoing restrictions by the recipient. Reproduction, disclosure to others, or for any purpose without the written permission of rose of kentucky, inc. is prohibited.

PROJECT NO.	4065-09
DESIGNED BY:	E.G.M.
DRAWN BY:	J.D.W.
CHECKED BY:	E.G.M.
REVIEWED BY:	E.G.M.
DATE:	DECEMBER,2014
SCALE:	AS SHOWN

rose
OF KENTUCKY, INC.
Engineers
Architects
Planners
624 Wellington Way
Lexington, Ky 40503
www.roseinc.com
Phone: (859)223-5694
Fax: (859)223-2607

DRAWING NO.
EC-1
SHEET OF