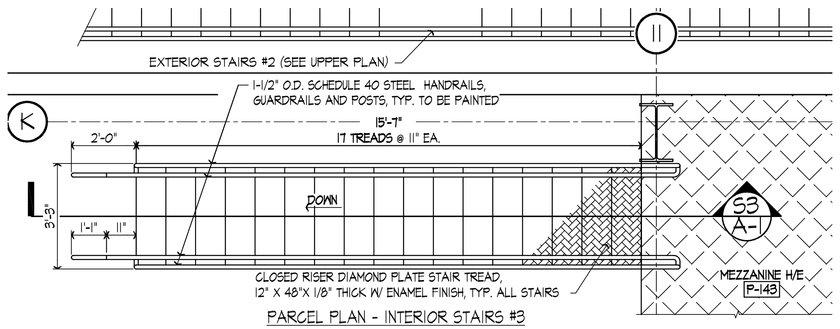

PARCEL PLAN - INTERIOR STAIRS #3

SCALE: 3/8" = 1'-0"

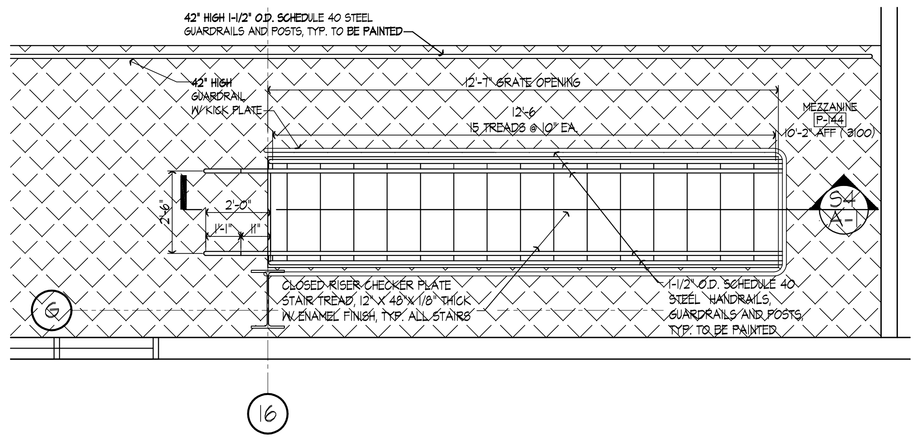

PARCEL PLAN - INTERIOR STAIRS #4

SCALE: 3/8" = 1'-0"

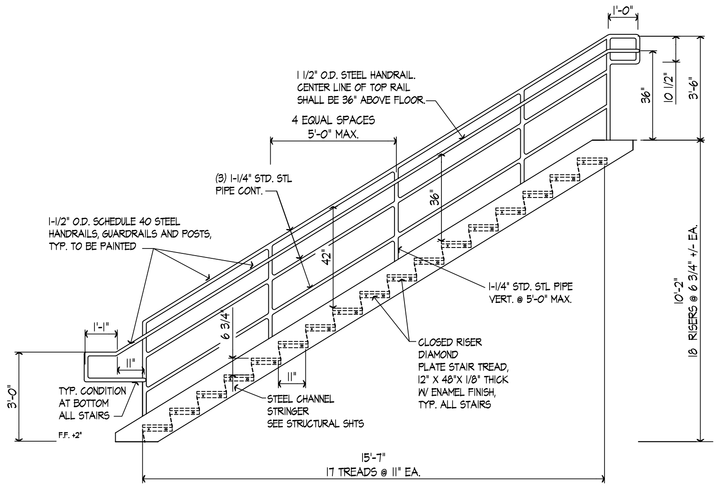

INTERIOR STAIRS TYPE 3

SCALE: 3/8" = 1'-0"

S5 A-3.4

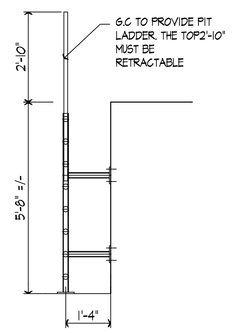

METALLIZER PIT

SCALE: 3/8" = 1'-0"

S5 A-3.4

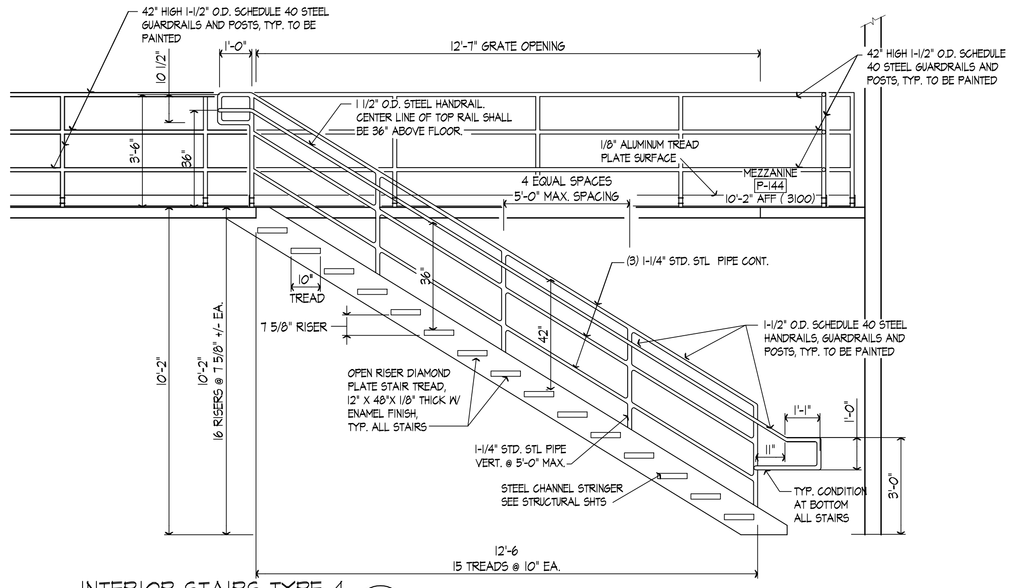

INTERIOR STAIRS TYPE 4

SCALE: 3/8" = 1'-0"

S4 A-3.4

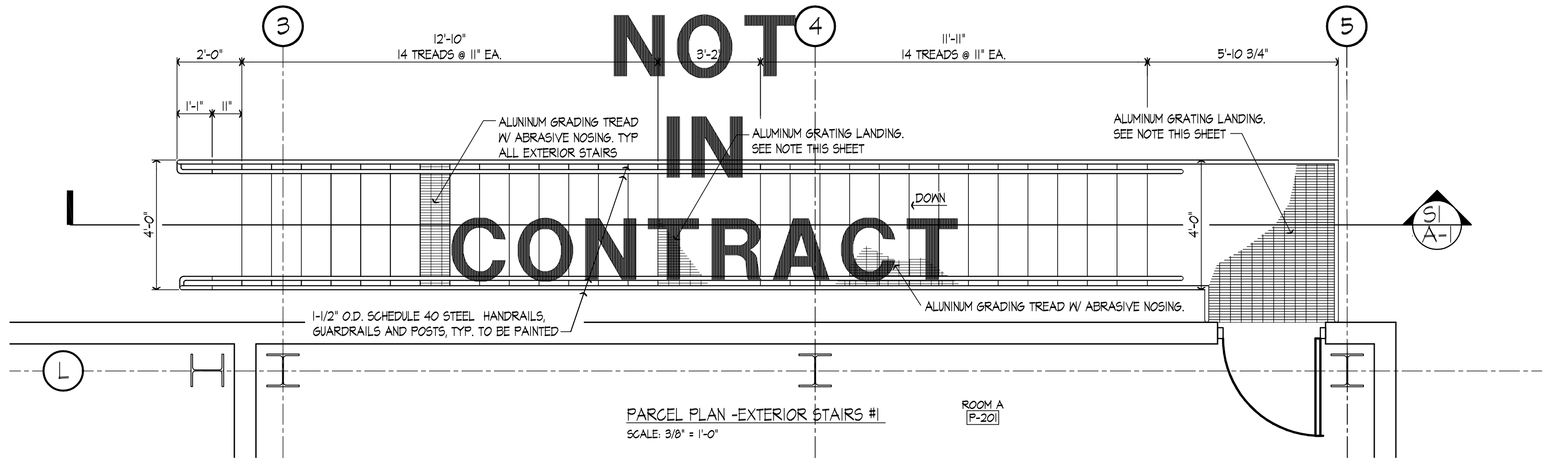

PARCEL PLAN -EXTERIOR STAIRS #1

SCALE: 3/8" = 1'-0"

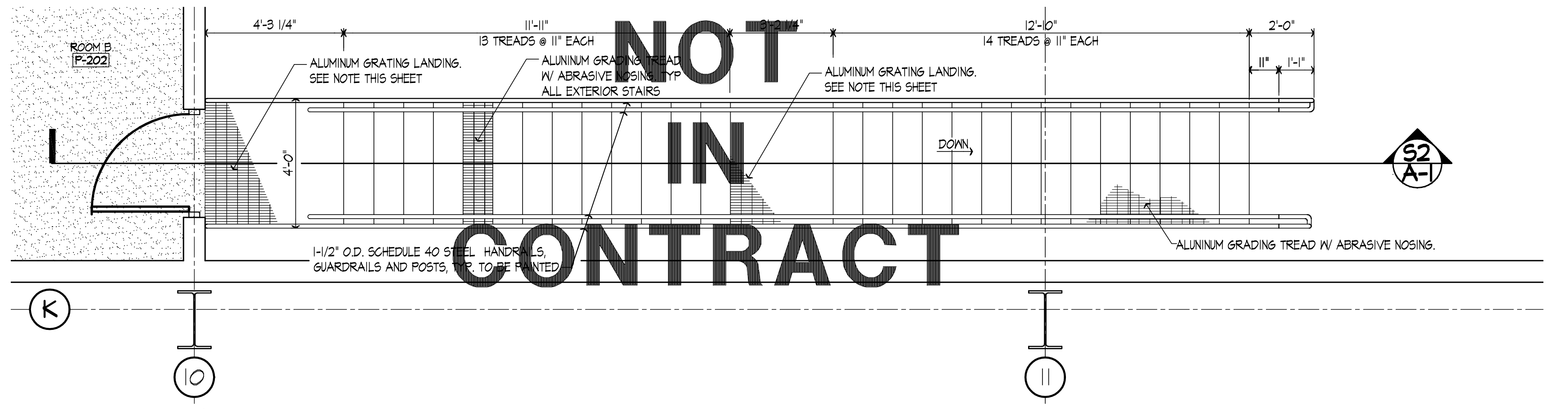

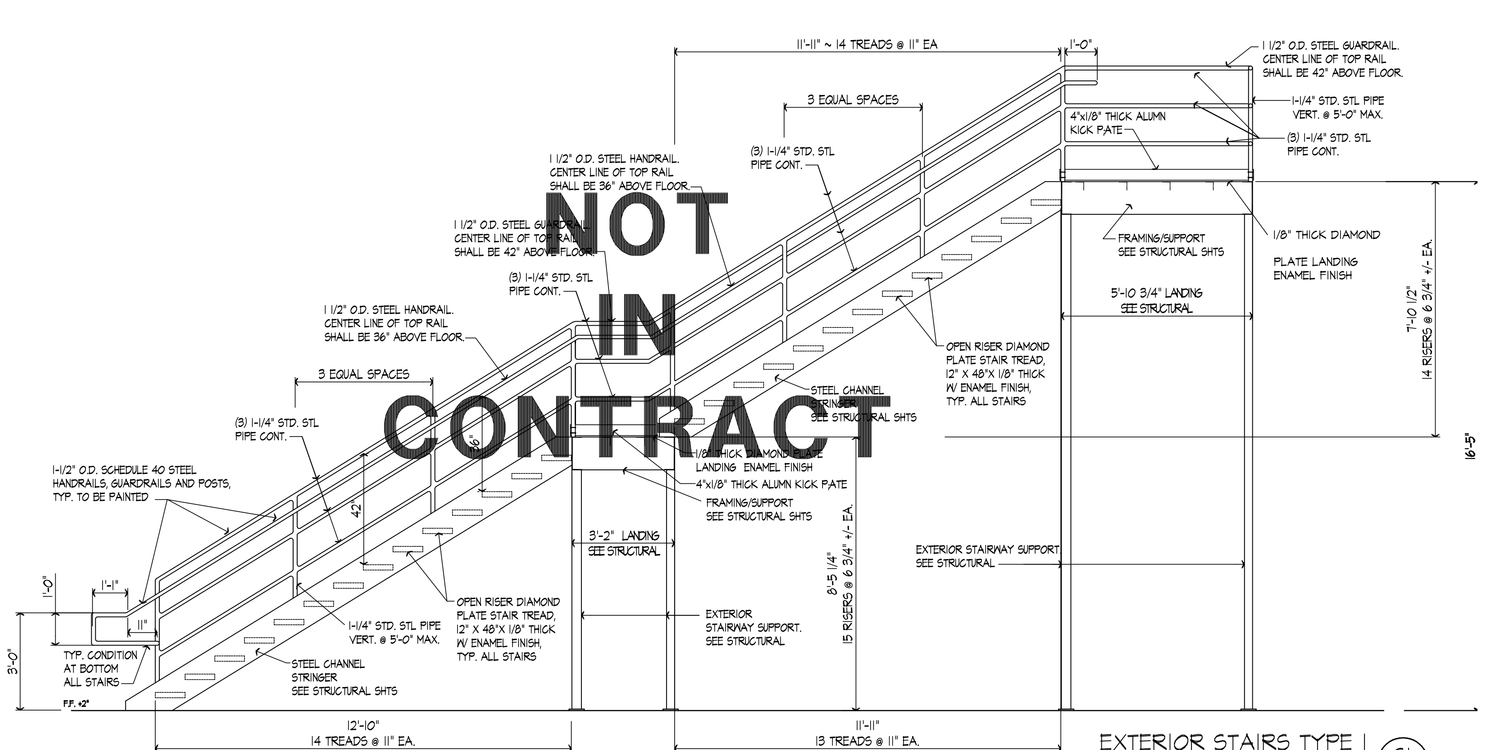

EXTERIOR STAIRS TYPE 1

SCALE: 3/8" = 1'-0"

S1 A-3.4

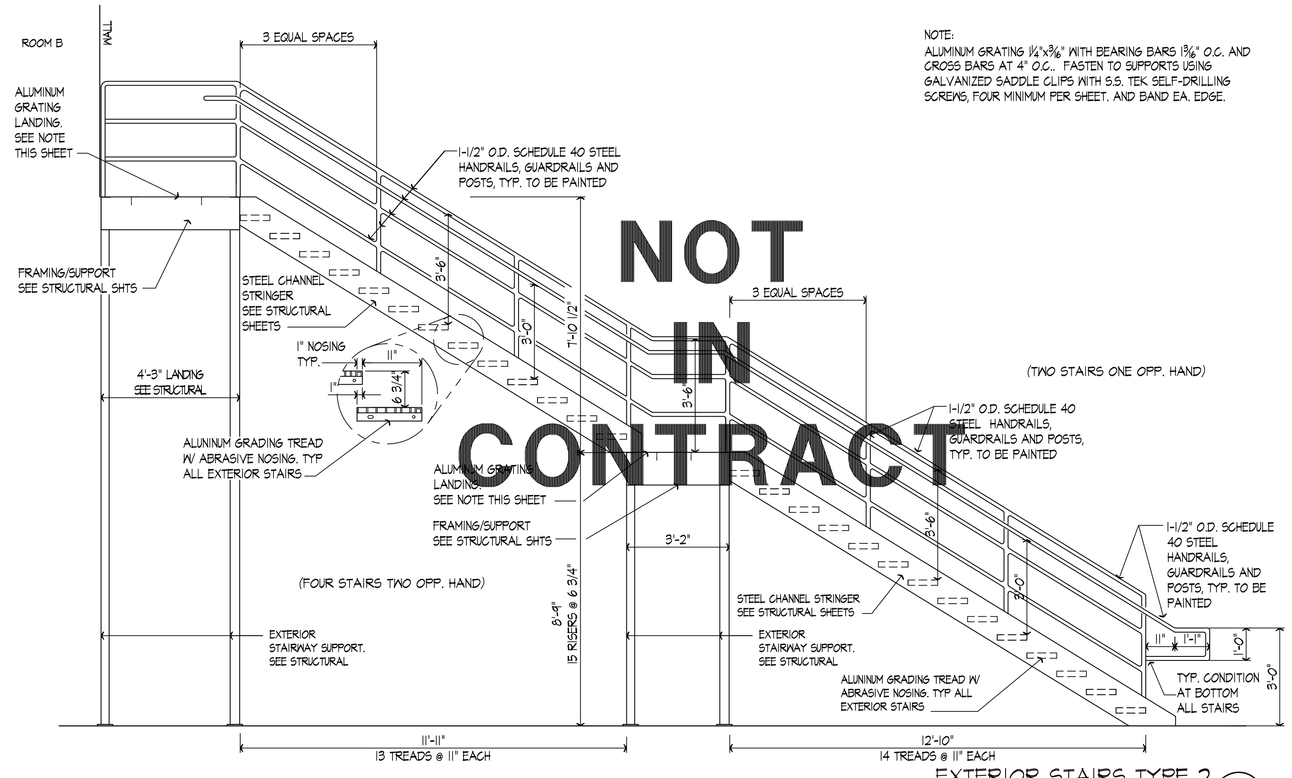

EXTERIOR STAIRS TYPE 2

SCALE: 3/8" = 1'-0"

S2 A-3.4

STAIRS

FLEX

FLEXFILMS, U.S.A., LLC
1221 NORTH BLACK BRANCH ROAD
ELIZABETHTOWN, KENTUCKY 42702

PROJECT L-12 BOPET U.S.A.

DATE	REVISION	BY
10-21-11	REVISION NUMBER ONE	
1-6-12	REVISION NUMBER THREE, NO CHANGES	

DISCLAIMER DOCUMENTS:
The information, specifications, and drawings herein are proprietary and confidential to MCE of Kentucky, Inc. and are which rights of Kentucky, Inc. has proprietary rights, whether inventor or possessor thereof, unless or otherwise expressly agreed to in writing by MCE of Kentucky, Inc. Such information may not be disclosed to others, nor used for any purpose other than that for which it is furnished, nor reproduced in whole or in part, or be used for any purpose without the written permission of MCE of Kentucky, Inc.

PROJECT NO.	8524-02
DESIGNED BY	MSF/BLL
DRAWN BY	BLL
CHECKED BY	MSF
REVIEWED BY	
DATE	JUNE 2010
SCALE	AS NOTED

MCE OF KENTUCKY, INC.
634 Wellington Way
Lexington, KY 40503
www.mcelex.com
Phone: (859)223-5484
Fax: (859)223-2607

DRAWING NO.

UFL-L12
A-3.4