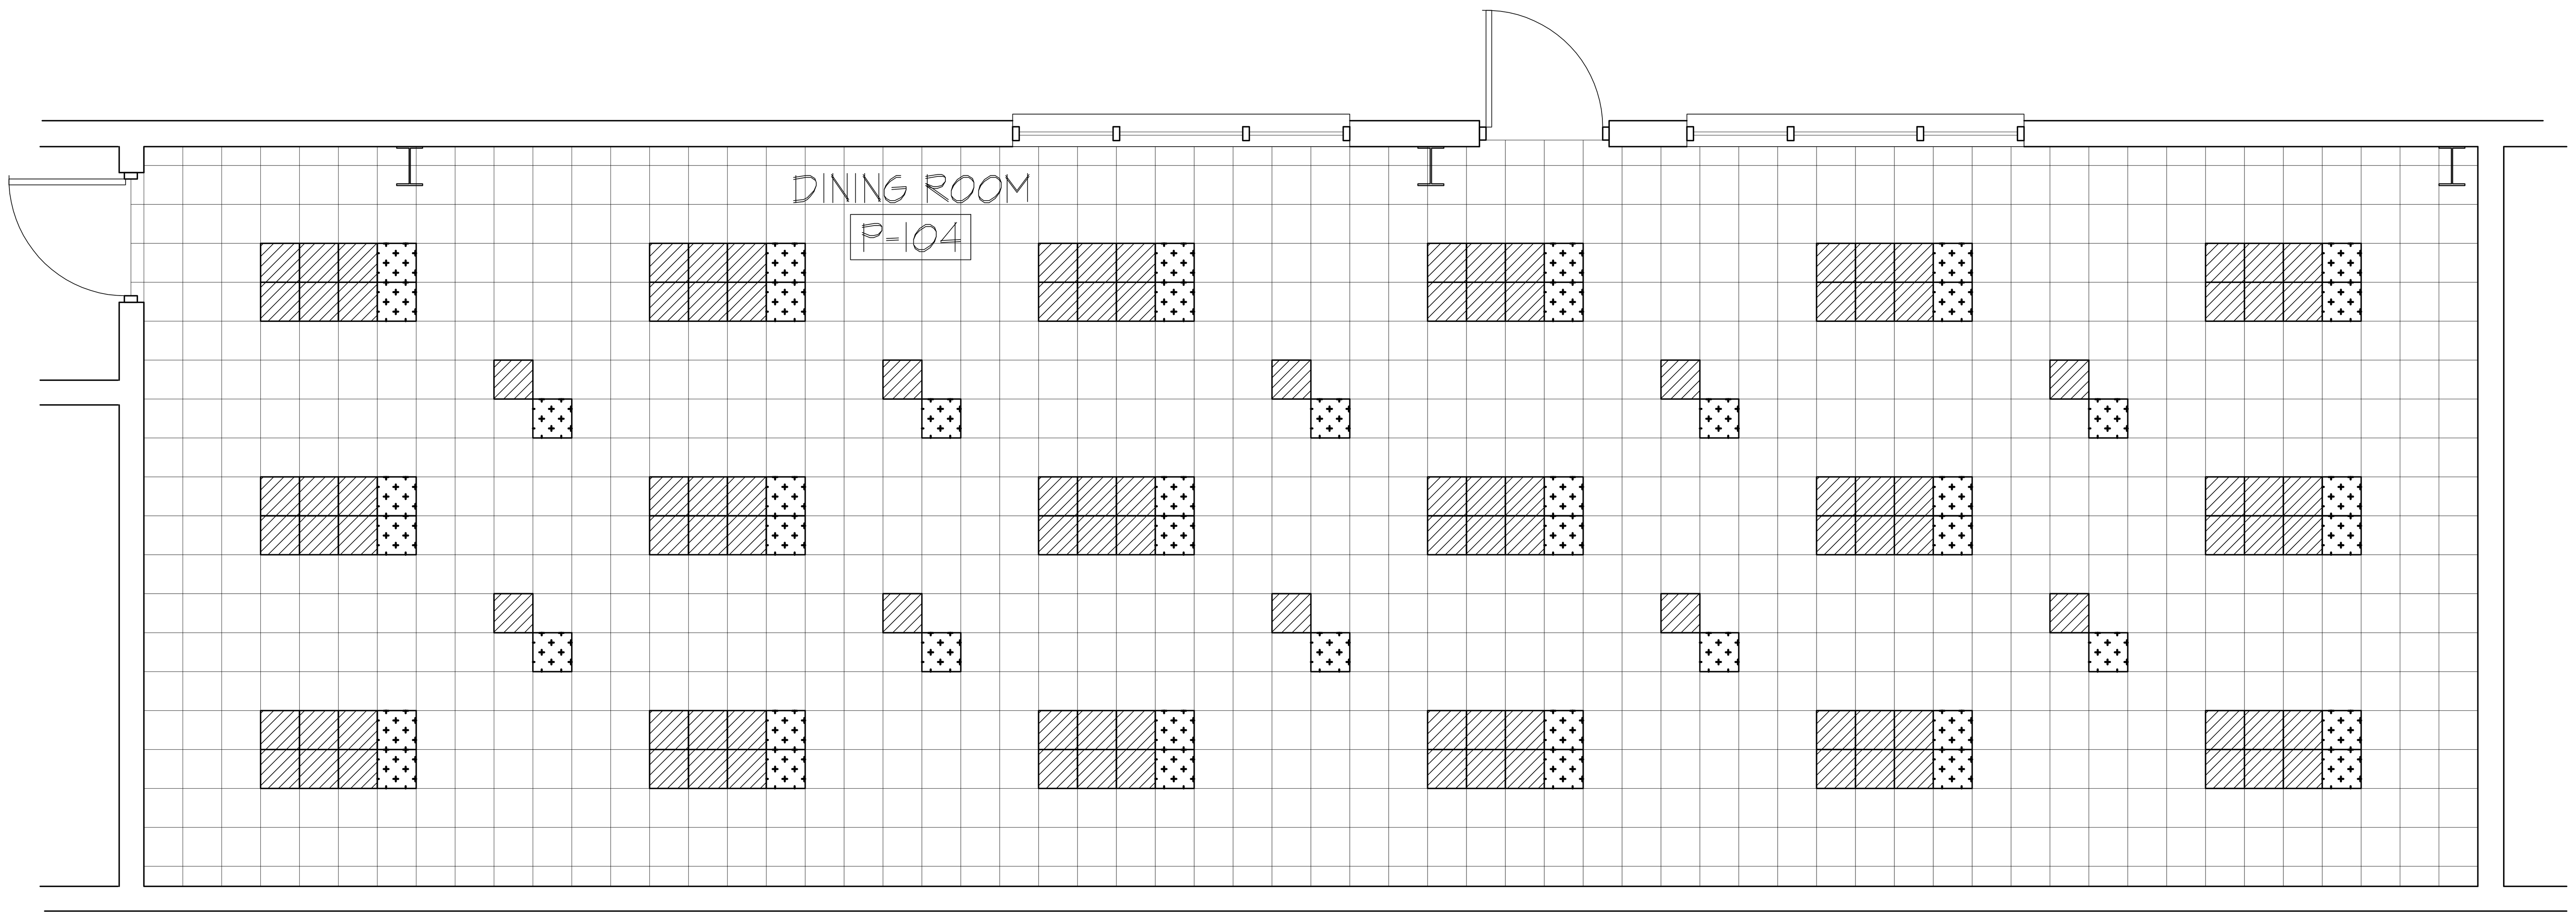

FLOOR TILE PATTERN
SCALE: 3/8"=1'-0" (E / A-5.1)

TILE COLOR KEY

- VT-3 Johnsonite - Vinyl Enhanced Tile "Color Essence", Color CE106 Cool Idea
- VT-4 Johnsonite - Vinyl Enhanced Tile "Color Essence", Color CE126 Coast
- VT-5 Johnsonite - Vinyl Enhanced Tile "Color Essence", Color CE142 Red Hot

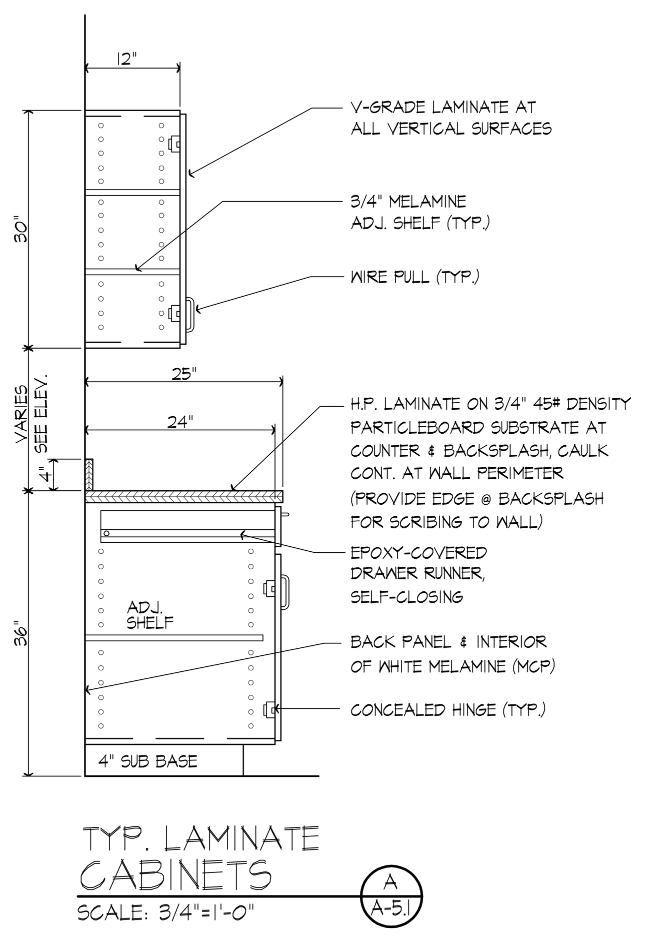

TYP. LAMINATE CABINETS
SCALE: 3/4"=1'-0" (A / A-5.1)

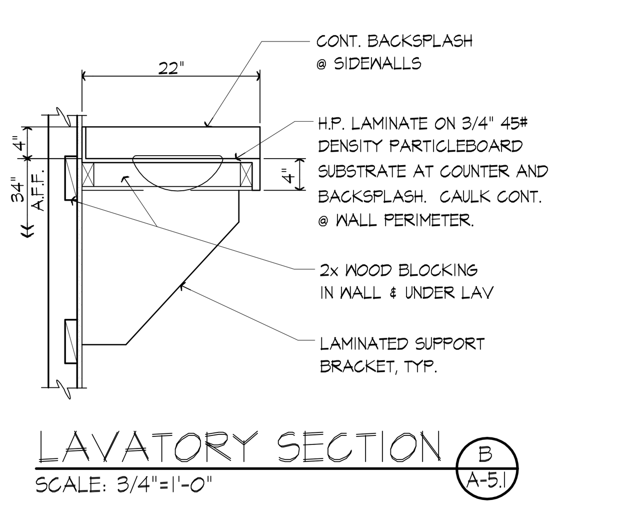

LAVATORY SECTION
SCALE: 3/4"=1'-0" (B / A-5.1)

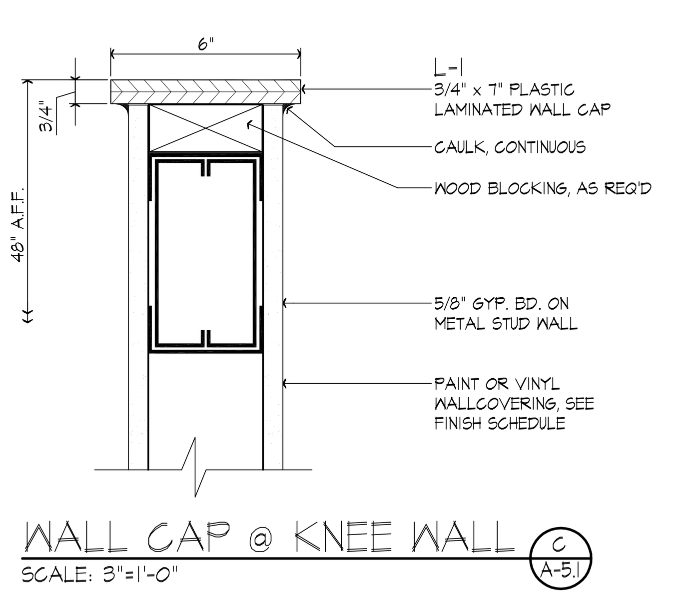

WALL CAP @ KNEE WALL
SCALE: 3"=1'-0" (C / A-5.1)

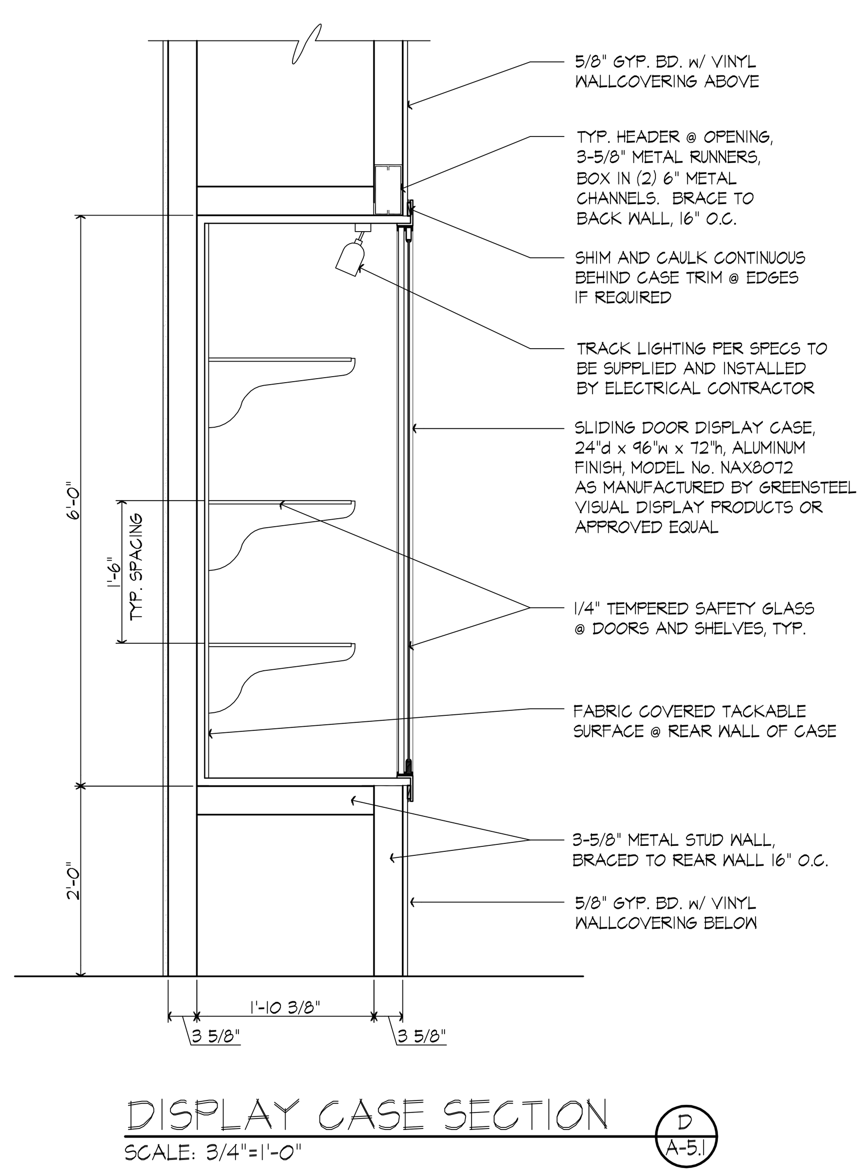

DISPLAY CASE SECTION
SCALE: 3/4"=1'-0" (D / A-5.1)

FINISH SCHEDULE - FRONT OFFICE

ROOM #	ROOM NAME	FLOOR: MODULAR CARPET	FLOOR: PORCELAIN TILE	FLOOR: VINYL TILE	BASE: 4" VINYL COVE BASE	BASE: 6" CONTOURED RESILIENT WALL BASE	BASE: PORCELAIN TILE BASE	WALLS: LATEX EGGSHELL WALL PAINT	WALLS: LATEX SEMI-GLOSS WALL PAINT	WALLS: VINYL WALLCOVERING	MISC.: COUNTERTOP	MISC.: CABINETRY	CLG.	CLG.: 2' x 2' ACOUSTICAL CEILING TILE	CLG. HT.
100	LOBBY/RECEPTION		PT-1			B-2				W-1/W-2	L-2	L-1		A-1	10'-0"
101	WOMEN		PT-2				B-3			W-3	L-3			A-1	8'-0"
102	MEN		PT-2				B-3			W-3	L-3			A-1	8'-0"
103	CORRIDOR	C-3			B-1			P-3						A-1	8'-0"
104	STORAGE			VT-1	B-1				P-2					A-1	8'-0"
105	OFFICE	C-1				B-2				W-4				A-1	9'-0"
106	TOILET		PT-2				B-3			W-7	L-9	L-1		A-1	8'-0"
107	MEETING ROOM	C-2				B-2				W-6				A-1	9'-0"
108	TOILET		PT-2				B-3			W-7	L-9	L-1		A-1	8'-0"
109	OFFICE	C-1				B-2				W-5				A-1	9'-0"
110	OFFICE	C-3			B-1			P-2						A-1	9'-0"
111	OFFICE	C-3			B-1			P-2						A-1	9'-0"
112	OFFICE	C-3			B-1			P-2						A-1	9'-0"
113	OFFICE	C-3			B-1			P-2						A-1	9'-0"
114	OPEN OFFICE AREA	C-4			B-1			P-2						A-1	10'-0"
115	PANTRY		PT-1				B-3		P-3		L-8	L-1		A-1	8'-0"
116	OFFICE	C-3			B-1			P-2						A-1	9'-0"
117	OFFICE	C-3			B-1			P-2						A-1	9'-0"
118	OFFICE	C-3			B-1			P-2						A-1	9'-0"
119	STORAGE	C-2			B-1				P-2					A-1	8'-0"
120	CONFERENCE ROOM	C-2				B-2				W-10	L-4	L-1		A-1	9'-0"
121	MEETING ROOM	C-3			B-1					W-9				A-1	9'-0"
122	MEETING ROOM	C-3			B-1					W-9				A-1	9'-0"
123	MEETING ROOM	C-3			B-1					W-9				A-1	9'-0"
124	MEETING ROOM	C-3			B-1					W-9				A-1	9'-0"
125	CHANGE ROOM			VT-1	B-1			P-2			L-6	L-1		A-1	9'-0"
126	OFFICE	C-3			B-1			P-2						A-1	9'-0"
127	OFFICE	C-3			B-1			P-2						A-1	9'-0"
128	OFFICE	C-3			B-1			P-2						A-1	9'-0"
129	MEETING ROOM	C-3			B-1					W-9				A-1	9'-0"
130	WOMEN		PT-2				B-3			W-8	L-7			A-1	8'-0"
131	MEN		PT-2				B-3			W-8	L-7			A-1	8'-0"
132	DINING ROOM			VT-1	B-1				P-4		L-5	L-1		A-1	10'-0"
133	TRAINING ROOM			VT-1	B-1				P-2					A-1	9'-0"
134	COPY ROOM			VT-1	B-1			P-3			L-4	L-1		A-1	8'-0"
135	HOUSEKEEPING			VT-1	B-1				P-2					A-1	8'-0"
136	MEETING ROOM	C-3			B-1					W-9				A-1	9'-0"
137	MEETING ROOM	C-3			B-1					W-9				A-1	9'-0"
138	IT ROOM			VT-1	B-1			P-2						A-1	9'-0"
139	IT STAFF			VT-1	B-1			P-2						A-1	8'-0"
140	VESTIBULE			VT-1	B-1				P-2					A-1	8'-0"

FINISH SCHEDULE - MANUFACTURING PLANT

ROOM #	ROOM NAME	FLOOR: VINYL TILE	FLOOR: PORCELAIN TILE	FLOOR: SELF-LEVELLING EPOXY COATED FLOORING	FLOOR: CONCRETE w/ 2 COATS PENETRATING SEALER	FLOOR	FLOOR: ACID-RESISTANT PORCELAIN TILE	FLOOR: WALK-OFF MATTING	FLOOR: SMOOTH CONCRETE w/ NO FINISH	BASE: 6" EPOXY FLASH COVE	BASE: 4" VINYL COVE BASE	BASE	WALLS: SEMI-GLOSS ENAMEL ON CONCRETE MASONRY	WALLS: EPOXY/POLYURETHANE ON CONCRETE MASONRY	WALLS: SEMI-GLOSS ENAMEL ON GYPSUM BOARD	WALLS: PORCELAIN TILE	MISC.: COUNTERTOP	MISC.: CABINETRY	CLG.: SEMI-GLOSS ENAMEL ON GYPSUM BOARD	CLG.: 2' x 2' ACOUSTICAL CEILING TILE	CLG. HT.
P-101	PLANT ENTRY				●			C-5					●							A-1	9'-0"
P-101	WOMEN				●								●							A-1	9'-0"
P-102	GRINDER ROOM			●						●			●								
P-103	MEN				●								●							A-1	9'-0"
P-104	DINING ROOM	VT-3[E]									B-1		●				L-10	L-11		A-1	9'-0"
P-105	METALLISER ROOM				●								●								
P-106	MEETING ROOM	VT-4									B-1		●							A-1	9'-0"
P-107	PAPER CORE STORAGE				●								●								
P-108	PLANT			●						●				●							
P-109	PACKING				●								●								
P-110	PACKING MATERIAL STORE				●					●			●								
P-111	OFFICE				●								●		●					A-1	9'-0"
P-112	DISPATCH				●								●								
P-113	CORRIDOR				●			C-5					●							A-1	9'-0"
P-114	PARAMEDIC	VT-4									B-1		●							A-1	9'-0"
P-115	MEN				●								●							A-1	9'-0"
P-116	WOMEN				●								●							A-1	9'-0"
P-117	SAMPLE ROOM		PT-4										●							A-1	9'-0"
P-118	LABORATORY		PT-4										●			PT-5[H]	STEEL	P-LAM w/ GLASS		A-1	9'-0"
P-119	ENGINEERING STORE AREA				●								●								
P-120	DELETED																				
P-121	RECYCLING AREA			●												PT-5[J]					
P-122	THERMIC FLUID HEATER				●								●								
P-123	COMPRESSOR ROOM				●								●								
P-124	MAINTENANCE ROOM				●								●								
P-125	TDO AREA				●								●								
P-126	CONTROL PANEL ROOM	VT-2									B-1		●						PAINT		13'-0"
P-127	L.V. PANEL ROOM	VT-2									B-1		●						PAINT		13'-0"
P-128	CORRIDOR				●			C-5					●							A-1	9'-0"
P-129	WOMEN				●								●							A-1	9'-0"
P-130	MEN				●								●							A-1	9'-0"
P-131	ELECTRONICS ROOM				●								●							A-1	9'-0"
P-132	OIL STORAGE AREA				●								●								
P-133	FEEDING AREA				●								●								
P-134	CHILLER				●								●								
P-135	PLANT OFFICE				●								●							A-1	9'-0"
P-136	WINDER PANEL ROOM	VT-2											●						PAINT		13'-0"
P-137	CONTROL ROOM		●								●		●		●					A-1	8'-0"
P-138	DRUM STORAGE				●								●								
P-139	COATING ROOM						PT-3						●								
P-140	MDO PUMP ROOM				●								●								
P-141	DELETED																				
P-142	FILTER ROOM				●								●								
P-143	MDO AREA			●						●				●							
P-144	SPRINKLER ROOM				●										●				PAINT		12'-0"
P-205	MEZZANINE H/E																				
P-206	MEZZANINE PUMPS																				
P-001	BASEMENT - RECYCLING PIT				●					●						PT-5					

FINISH SPECIFICATIONS

FLOORS:
- C-1 J & J Commercial Carpet, Style "Payday Modular - 7475M", Color 1412 Bonus Check
- C-2 J & J Commercial Carpet, Style "Windfall Modular - 7230M", Color 1412 Bonus Check
- C-3 J & J Commercial Carpet, Style "Jackpot Modular - 7224M", Color 1412 Bonus Check
- C-4 Patcraft Commercial Carpet, Style "Science Modular - 10273", Color 00400 Alchemy
- C-5 Patcraft Commercial Carpet, Style "Walk Right In Tile - 10115", Color 00118 Black
- PT-1 Ragno USA, Inc. "Riverstone" 93L3 Canadian GR, 20"x20"
- PT-2 Ragno USA, Inc. "Riverstone" 93F2 Canadian GR, 13"x13"
- PT-3 Crossville Porcelain Stone "Cross-Colors" A830 Atlantic Gray, Cross-Sheen finish, 12"x12"
- PT-4 Crossville Porcelain Stone "Cross-Colors" A246 Pacific Surf, Cross-Sheen finish, 12"x12"
- VT-1 Johnsonite - Vinyl Enhanced Tile "Azterra", Color AT102 - Buffed Concrete
- VT-2 Johnsonite - Homogeneous Electrostatic Tile "Granit-SD", Color 712 Smokey
- VT-3 Johnsonite - Vinyl Enhanced Tile "Color Essence", Color CE106 Cool Idea
- VT-4 Johnsonite - Vinyl Enhanced Tile "Color Essence", Color CE126 Coast
- VT-5 Johnsonite - Vinyl Enhanced Tile "Color Essence", Color CE142 Red Hot

BASE:
- B-1 Johnsonite Vinyl Wall Base "Perceptions" 4.25" toe base, Recess - 63 Burnt Umber
- B-2 Johnsonite "Millwork" Contoured Wall Base, Style: Reveal 6", MW-XX-F6, color 63-Burnt Umber

CEILING:
- A-1 Armstrong "Fine Fissured" #1728, 24"x 24"x 5/8", Square Lay-in, White (WH) tiles with White grid

WALLS:
- P-1 Glidden Paints, #A2014 Obsidian Glass
- P-2 Glidden Paints, #A1829 Barley Beige
- P-3 Glidden Paints, #A1928 Souvenir
- P-4 Glidden Paints, #A1733 Norman Villa Neutral
- P-5 Glidden Paints, #A0148 White On White
- P-6 Glidden Paints, #A...... Plant Offices
- P-7 Glidden Paints, #A...... Plant Toilets
- P-8 Glidden Paints, #A1424 Faded Denim
- W-1 D.L. Couch Wallcoverings, Symphony "Timbre" AZ51193TM Metalwork, 54" wide
- W-2 D.L. Couch Wallcoverings, Toner "Current" TR-CU-02 Rivermoon, 54" wide (horiz. application)
- W-3 D.L. Couch Wallcoverings, Source One - QuickOne 20SD-54, 54" wide
- W-4 D.L. Couch Wallcoverings, Symphony "Cavatina Silk" AZ51750CS Bonsai Blue, 54" wide
- W-5 Fashion Wallcoverings, C&D Essentials - CD-ES2-03, 54" wide
- W-6 D.L. Couch Wallcoverings, Source One - QuickOne 20SD-25, 54" wide
- W-7 D.L. Couch Wallcoverings, Symphony "Capriccio" AZ51732CR Midnight Oasis, 54" wide
- W-8 D.L. Couch Wallcoverings, Studio Source "Nibbio" TC-4555, 54" wide
- W-9 D.L. Couch Wallcoverings, Versa - Standards Vol.IV - D41-033, 54" wide
- W-10 D.L. Couch Wallcoverings, Studio Source "Argiano" TC-4054, 54" wide
- PT-5 American Olean, "Profiles Wall Tile - Gloss", Color 0025 Ice White, 8"x10"

CABINETS & COUNTERTOPS:
- L-1 Formica #6208-43 Glamour Cherry
- L-2 Formica #7267-58 Concrete Stone
- L-3 Nevamar #ALB001T Tropical Allusion
- L-4 Formica #3695-58 Painted Screen
- L-5 Formica #3447-58 Mineral Olivine
- L-6 Wilsonart #4654-60 Olive Legacy
- L-7 Nevamar #RK6001T Indie Rock
- L-8 Formica #7014-58 Colorado Slate
- L-9 Nevamar #ES5001T Alpine Essence
- L-10 Nevamar #MK5001T Blue Moonrock
- L-11 Nevamar #S6012T Neutral Gray

NOTES:

A) Finishes not specified here are detailed in the Project Specification documents. Colors will be selected during construction from submitted samples.
B) All interior metal door frames to be painted with finish P-1.
C) Wood doors in front office shall be factory finished - plain-sliced Birch wood with Dark Brown finish.
D) All plastic laminated window stools to be finished with plastic laminate finish L-1.
E) See Floor Tile Pattern details for style, color and layout of flooring in these areas.
F) Accent wallcovering, W-2, to be installed at recessed area behind Reception counter, above the built-in cabinetry and at the knee wall in Lobby/Reception 100. Install pattern in a horizontal direction.
G) Knee wall in Lobby/Reception 100 to be 48" high. Wall finished in vinyl wallcovering W-2, and plastic laminate wall cap shall be finish L-1.
H) Porcelain Tile wainscoting at walls of Laboratory P-118 to 6'-0" a.f.f., painted CMU or precast above.
J) Porcelain Tile wainscoting at walls of Recycling Area P-121 to 7'-4" a.f.f.

INTERIOR DETAILS AND FINISHED SCHEDULE

PROJECT NO.	8529-02
DESIGNED BY	MSF/BLL
DRAWN BY	BLL
CHECKED BY	MSF
REVIEWED BY	
DATE	OCT. 2011
SCALE	AS NOTED

DATE	REVISION	BY
10-21-11	REVISION NUMBER ONE	
12-28-11	REVISION 3 - CMU AND REVISED COLUMNS	

DESIGN DOCUMENTS:
The design professional waves any and all responsibility and liability for problems which arise from failure to follow these plans, specifications and the design intent they convey.

COPYRIGHT ©
This document discloses subject matter considered confidential by MSE of Kentucky, Inc. and on which MSE of Kentucky, Inc. has property rights. Neither receipt nor possession thereof confers or transfer any rights to reproduce the document or any part thereof, or to disclose any information contained therein to others, or to use it for any purpose without the written permission of MSE of Kentucky, Inc.

MSE OF KENTUCKY, INC.
624 Wellington Way
Lexington, KY 40503
www.mselex.com
Phone: (859)223-5694
Fax: (859)223-2607

FLEX FILMS (USA) INC.
1221 NORTH BLACK BRANCH ROAD
ELIZABETHTOWN, KENTUCKY 42702
PROJECT L-12 BOPET U.S.A.

FLEX

DRAWING NO.
UFL-L12
A-5.1