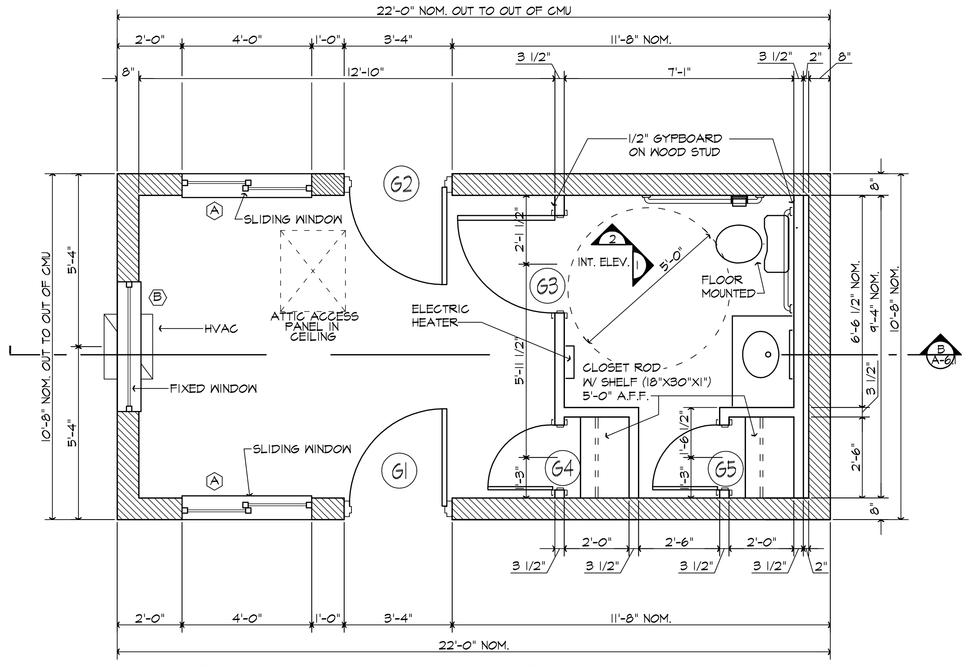

BUILDING PLAN
SCALE: 3/8" = 1'-0"

DOOR SCHEDULE

DOOR NUMBER	DOOR TYPE	DOOR MAT.	DOOR WIDTH	DOOR HEIGHT	DOOR THICK.	FRAME TYPE	FRAME HEAD	FRAME JAMB	FRAME SILL	FRAME HDWR.	REMARKS
G1	1	H.M.I.	3'-0"	7'-0"	1 3/4"	H.M. - 1	D	E	F	1	LOCK SET & DEAD BOLT
G2	1	H.M.I.	3'-0"	7'-0"	1 3/4"	H.M. - 1	D	E	F	1	LOCK SET & DEAD BOLT
G3	1	H.M.	3'-0"	7'-0"	1 3/8"	H.M. - 1	K	L	---	2	PRIVACY SET
G4	2	H.M.	2'-0"	7'-0"	1 3/8"	H.M. - 1	K	L	---	3	PASSAGE SET
G5	2	H.M.	2'-0"	7'-0"	1 3/8"	H.M. - 1	K	L	---	3	PASSAGE SET

SEE SPEC. SECTION 08710 FOR HARDWARE SETS

DOOR TYPES: SCALE: 1/8" = 1'-0"

TYPE "1" — 3'-0" x 7'-0" — INSULATED HOLLOW METAL DOOR (R=11.1)

TYPE "2" — 2'-0" NOM. x 7'-0" — 1-3/4" HMD

FRAME TYPES: SCALE: 1/8" = 1'-0"

TYPE "1" — 3'-4" x 7'-4", 4" — HOLLOW METAL FRAME

WINDOW TYPES: SCALE: 1/8" = 1'-0"

TYPE "A" — 4'-0" x 4'-0" — ALUMINUM SLIDING WINDOW

TYPE "B" — 4'-0" x 4'-0" — ALUMINUM FIXED WINDOW

ALL WINDOW SHALL BE YKK FIXED AND SLIDING, ALUM. FRAME, GLAZED FOR 1" GLASS, GLAZED AS PER KY. BUILDING CODE. YKK STANDARD PAINT COLOR REGAL BLUE V3A6F216

ALL EXTERIOR GLASS SHALL BE SOLARCOOL (2) SOLARBLUE GLASS WITH SOLARBAN 60 (3) BY PPG

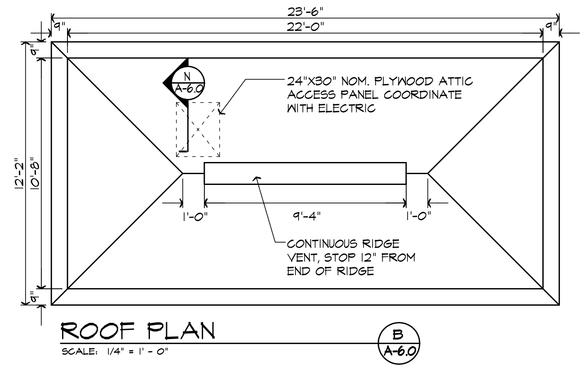

ROOF PLAN
SCALE: 1/4" = 1'-0"

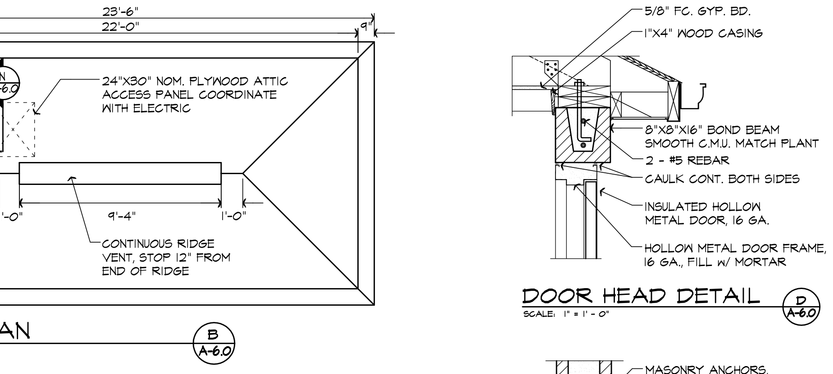

DOOR HEAD DETAIL
SCALE: 1" = 1'-0"

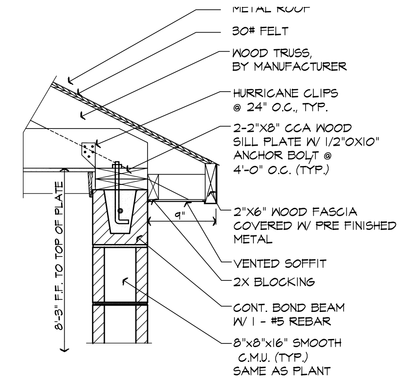

EAVE DETAIL
SCALE: 1" = 1'-0"

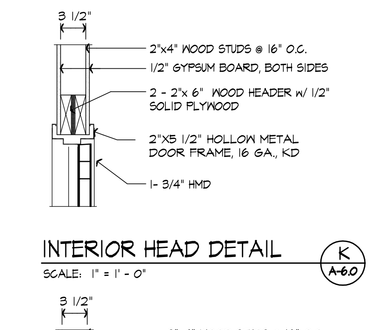

INTERIOR HEAD DETAIL
SCALE: 1" = 1'-0"

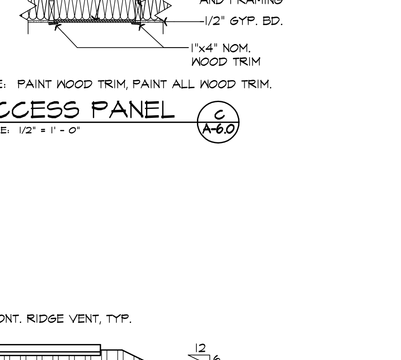

DOOR JAMB DETAIL
SCALE: 1" = 1'-0"

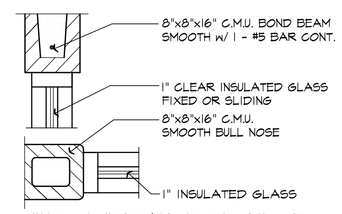

WINDOW HEAD/JAMB DETAIL
SCALE: 1" = 1'-0"

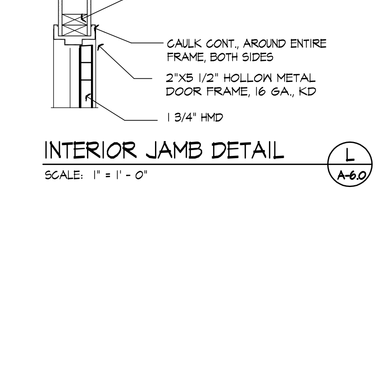

INTERIOR JAMB DETAIL
SCALE: 1" = 1'-0"

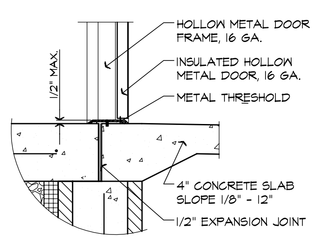

THRESHOLD DETAIL
SCALE: 1" = 1'-0"

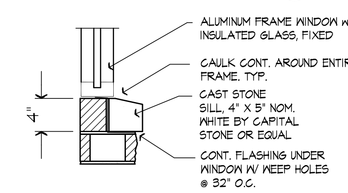

WINDOW SILL DETAIL
SCALE: 1" = 1'-0"

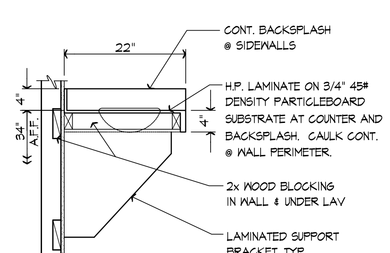

LAVATORY SECTION
SCALE: 3/4"=1'-0"

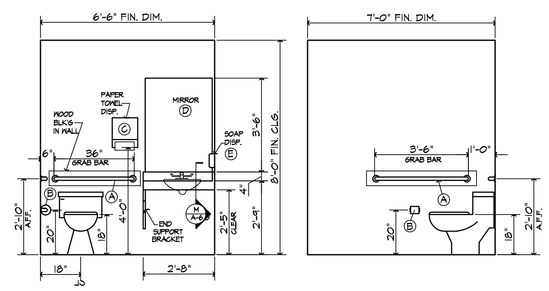

1 TOILET ELEVATION

2 TOILET SIDE ELEVATION

TOILET ACCESSORY SCHEDULE

ITEM	DESCRIPTION	MFR./MODEL NO.	TYPE OF MOUNTING	MOUNTING HEIGHT
A	GRAB BARS (42" and 36")	BRADLEY #812-2	SURFACE	34" TO CENTER
B	TOILET TISSUE DISPENSER	BRADLEY #506	SURFACE	20" TO CENTER
C	PAPER TOWEL DISPENSER	BRADLEY #252	SURFACE	48" A.F.F. TO DISP.
D	MIRROR	BRADLEY #780-30x42	SURFACE	38" A.F.F. TO BOTTOM
E	SOAP DISPENSER	BRADLEY #648	SURFACE	44" A.F.F. TO LEVER
		OR EQUAL		

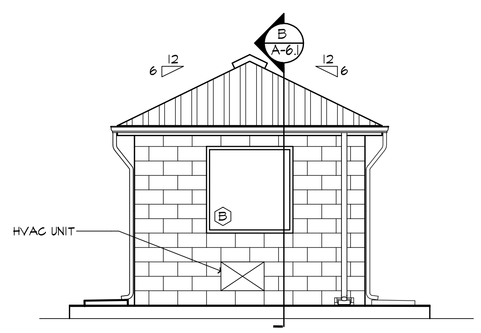

FRONT ELEVATION
SCALE: 1/4" = 1'-0"

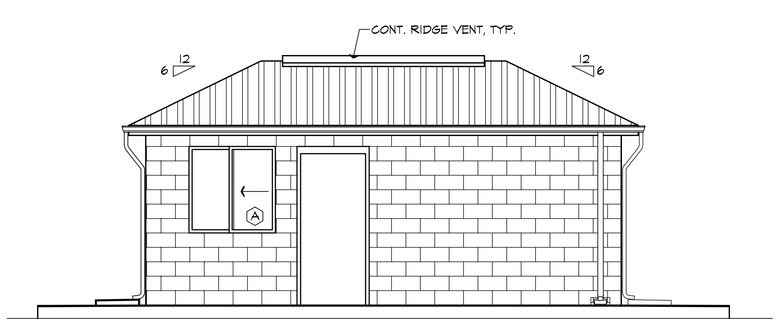

RIGHT SIDE ELEVATION
SCALE: 1/4" = 1'-0"

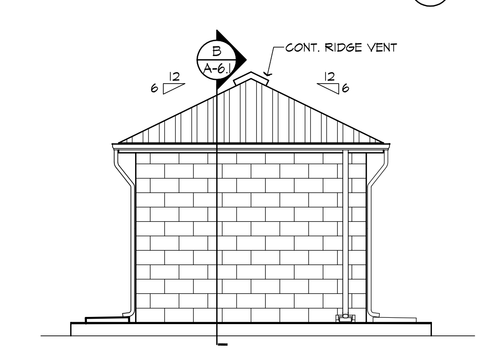

REAR ELEVATION
SCALE: 1/4" = 1'-0"

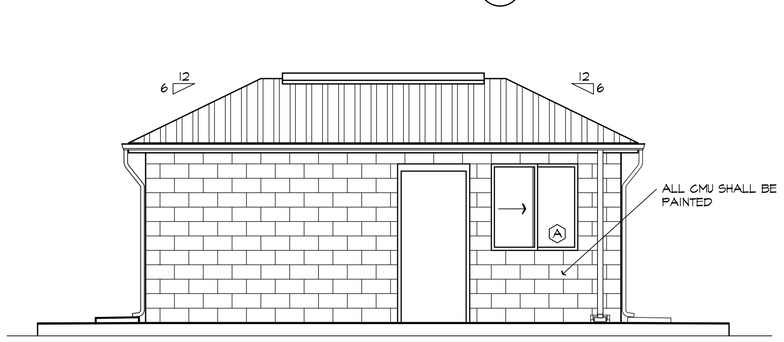

LEFT SIDE ELEVATION
SCALE: 1/4" = 1'-0"

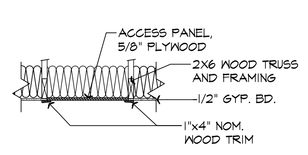

NOTE: PAINT WOOD TRIM, PAINT ALL WOOD TRIM.

ACCESS PANEL
SCALE: 1/2" = 1'-0"

GUARD SHACK
TO MATCH PLANT

GUARD SHACK

FLEX FILMS (USA) INC.
1221 NORTH BLACK BRANCH ROAD
ELIZABETHTOWN, KENTUCKY 42702
PROJECT L-12 BOPET U.S.A.

DATE	REVISION NUMBER	REVISION	BY
12-28-11	THREE.	CMU WALLS	

PROJECT NO. 0529-02
DESIGNED BY MSF
DRAWN BY MSF
CHECKED BY MSF
REVIEWED BY
DATE JUNE 2011
SCALE AS NOTED

MSE OF KENTUCKY, INC.

DRAWING NO.
UFL-L12
A-6.0