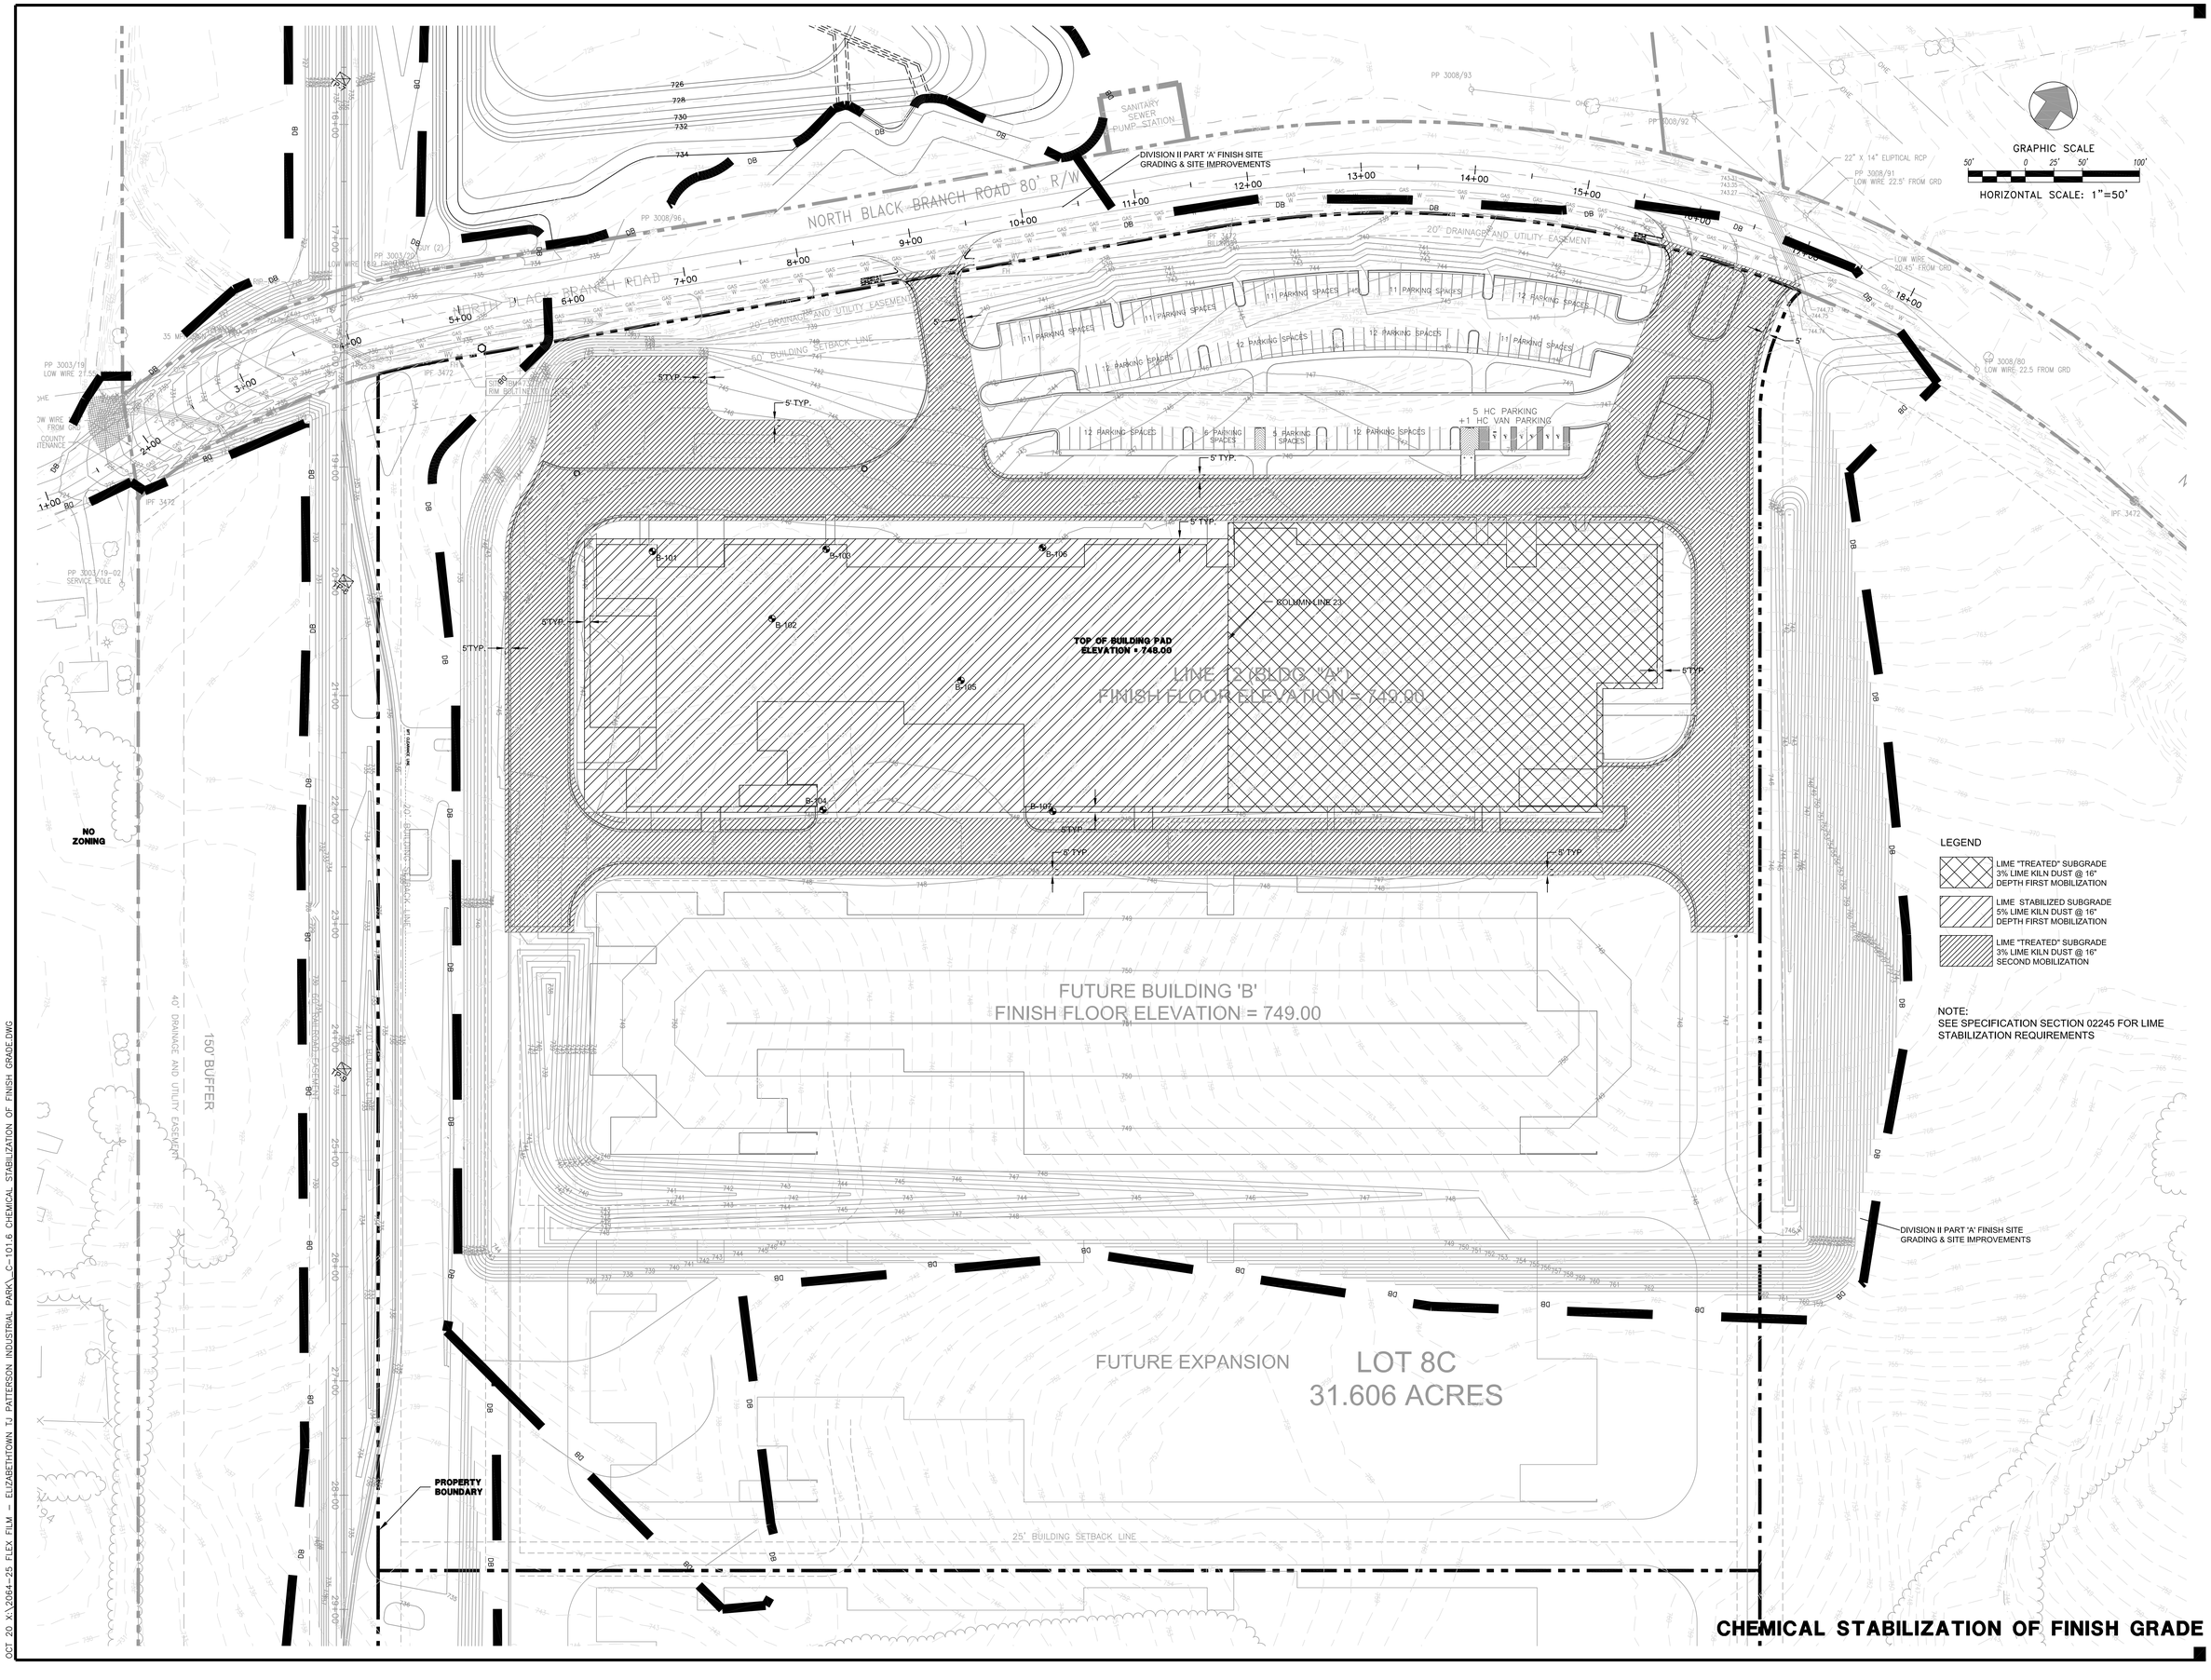

CHEMICAL STABILIZATION OF FINISH GRADE

FLEX FILMS (U.S.A.) INC.
1221 NORTH BLACK BRANCH ROAD
ELIZABETHTOWN, KENTUCKY 42702

PROJECT L-12 BOPET U.S.A.

DATE	REVISION	BY
10-2011	POST BID REVISIONS	A.G.

DESIGN DOCUMENTS
The design documents herein are and all responsibility and liability for problems which arise from failure to follow these plans, specifications and the design intent they convey.

COPYRIGHT ©
These design documents subject matter considered confidential by MSE of Kentucky, Inc. and on which MSE of Kentucky, Inc. has property rights. Neither receipt nor possession thereof confers or transfer any right in or license to use the subject matter or to reproduce, distribute, disclose or allow others, or to use it for any purpose without the written permission of MSE of Kentucky, Inc.

PROJECT NO.	2064-25
DESIGNED BY	G.A.R.
DRAWN BY	J.R.M.
CHECKED BY	G.A.R.
REVIEWED BY	G.A.R.
DATE	JUNE 2011
SCALE	AS SHOWN

MSE OF KENTUCKY, INC.
Engineers
Architects
Planners
624 Wallington Way
Lexington, KY 40503
www.msetex.com
Phone: (859)223-5694
Fax: (859)223-2607

DRAWING NO.
UFL-L12
C-101.6

OCT 20 X:\2064-25 FLEX FILM - ELIZABETHTOWN TJ PATTERSON INDUSTRIAL PARK_C-101.6 CHEMICAL STABILIZATION OF FINISH GRADE.DWG