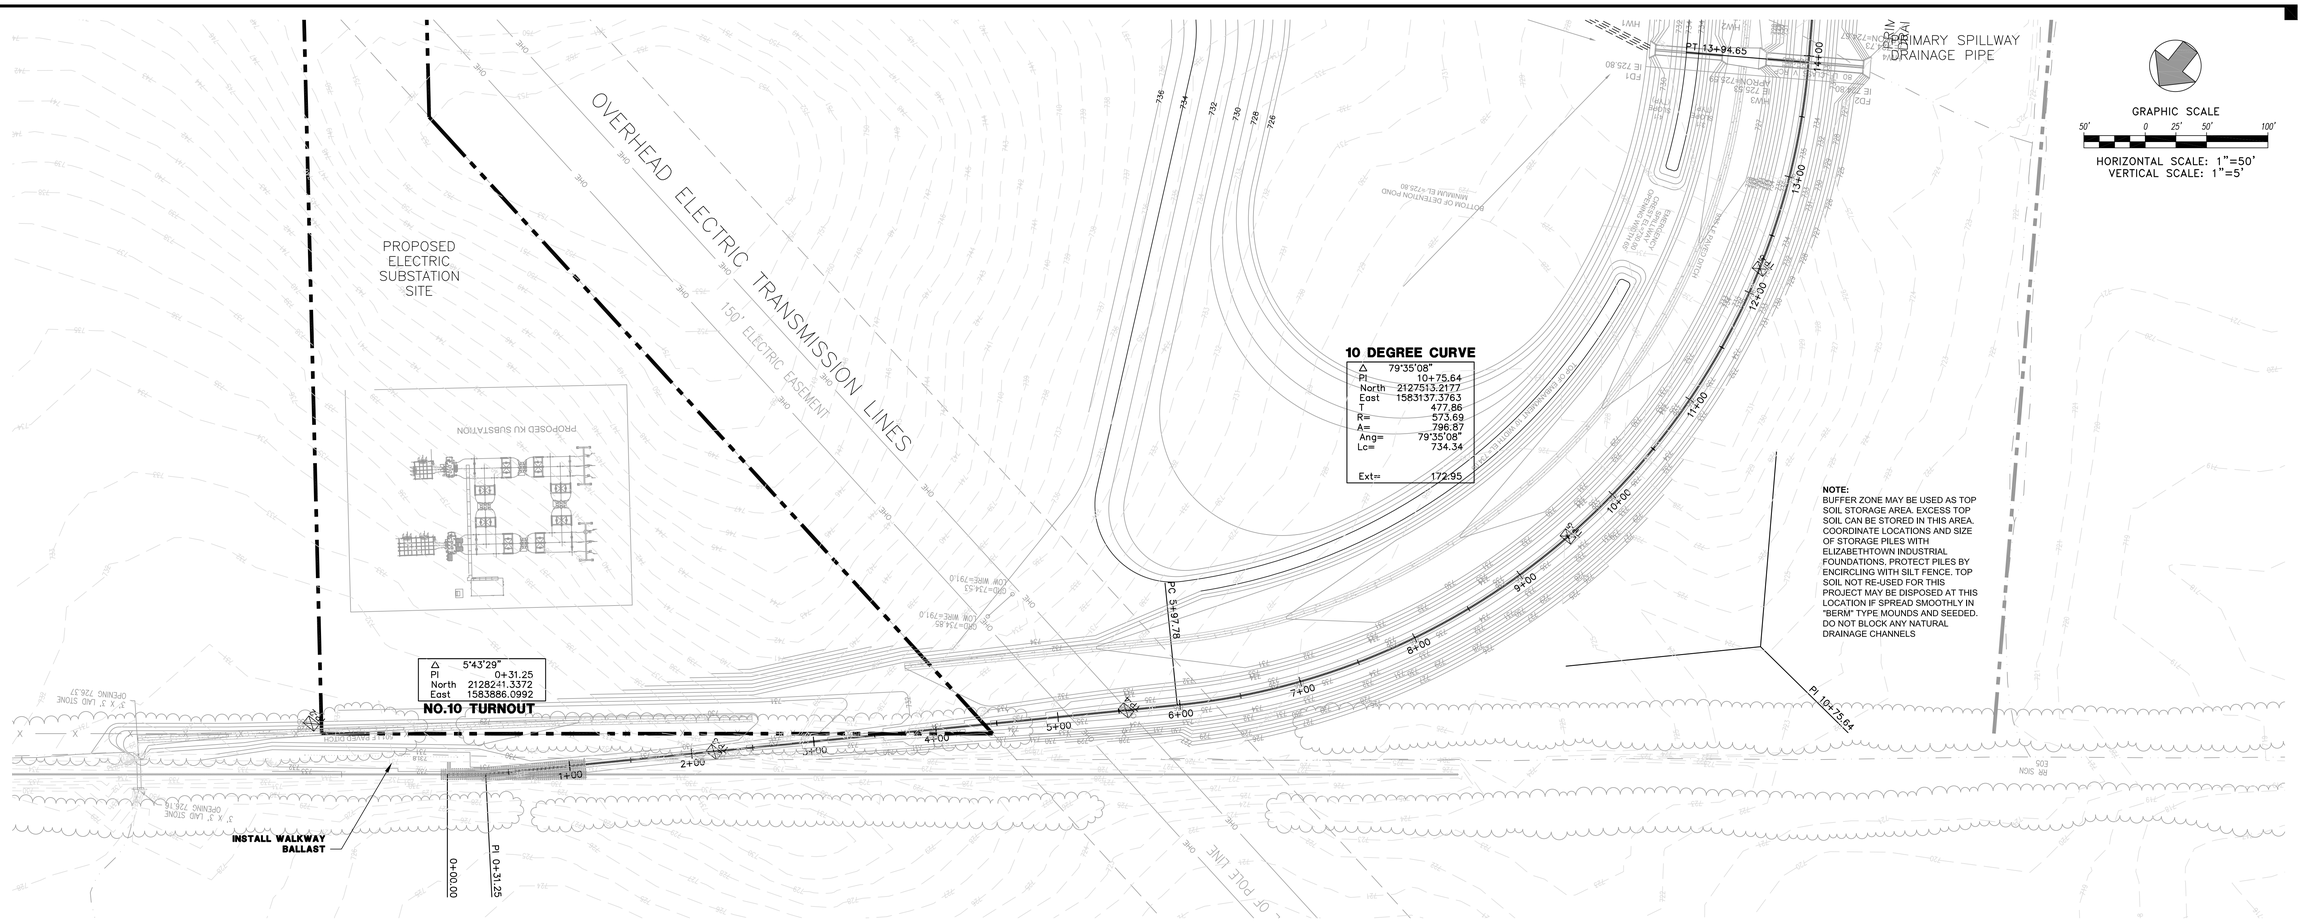

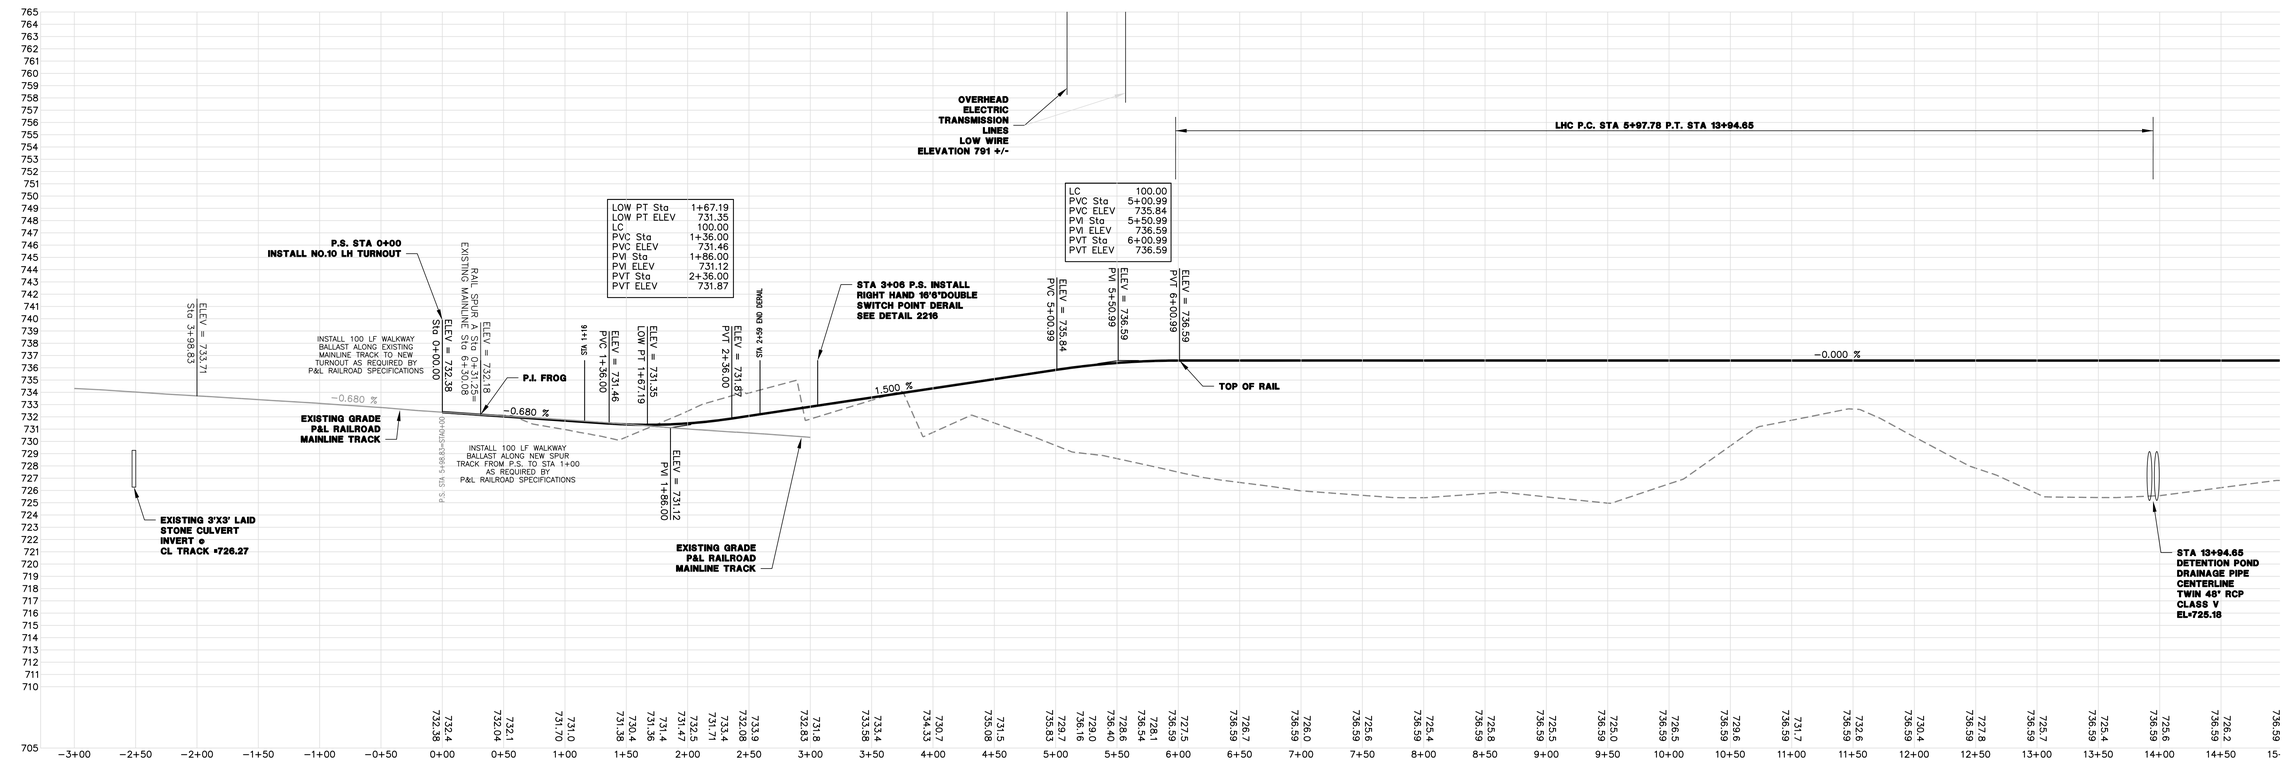

RAILROAD SPUR - A PLAN & PROFILE

FLEXFILMS, U.S.A., LLC
1221 NORTH BLACK BRANCH ROAD
ELIZABETHTOWN, KENTUCKY 42702

PROJECT L-12 BOPET U.S.A.

DATE	REVISION	BY

DESIGN DOCUMENTS

The Engineer assumes any and all responsibility and liability for problems which arise from failure to follow these plans, specifications and the design intent they convey.

COPYRIGHT

This document discloses subject matter considered confidential by MSE of Kentucky, Inc. and on which exclusive copyright is claimed. Unauthorized use by any party is prohibited. MSE of Kentucky, Inc. reserves its rights to reproduce this document or any part thereof, or to disclose any information contained therein to others, or to use it for any purpose without the written permission of MSE of Kentucky, Inc.

PROJECT NO.	2064-25
DESIGNED BY	G.A.R.
DRAWN BY	J.R.M.
CHECKED BY	G.A.R.
REVIEWED BY	G.A.R.
DATE	JULY 2011
SCALE	AS SHOWN

Engineers
Architects
Planners
MSE OF KENTUCKY, INC.
624 Wellington Way
Lexington, KY 40503
www.mseky.com
Phone: (859)223-6694
Fax: (859)223-2607

DRAWING NO.

UFL-L12
C-201

AUG 05 X:\2064-25 FLEX FILM - ELIZABETHTOWN TJ PATTERSON INDUSTRIAL PARK_C-201 C-202 RAILROAD SPUR A PLAN AND PROFILE.DWG