SHEET NOTES:

1. MOUNT LOUVERS AND FANS AT HEIGHTS INDICATED ON ARCHITECTURAL DRAWINGS.
2. INDUSTRIAL CEILING FAN. GLOBAL MODEL T9A653106, 60" DIAMETER, 46,000 CFM. PROVIDE VARIABLE SPEED CONTROL. 5 YEAR WARRANTY. MOUNT AT 12'-0" A.F.F.
3. 120V RUNS FROM A-1 SHALL BE #10 WIRE.
4. VARIABLE SPEED, REVERSIBLE SWITCH FURNISHED WITH FAN.
5. LIGHT FIXTURE SAME AS FIXTURE TYPE "J" EXCEPT WITHOUT WIRE GUARD AND SURFACE MOUNT.

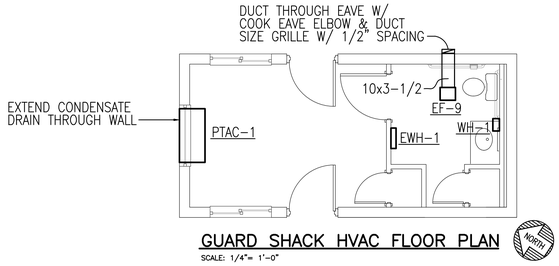

GUARD SHACK HVAC FLOOR PLAN

SCALE: 1/4"= 1'-0"

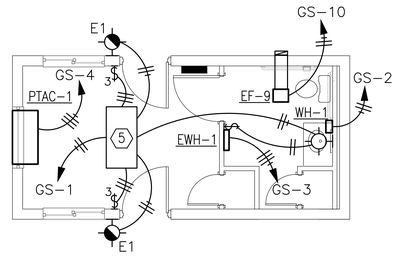

GUARD SHACK LIGHTING AND POWER FLOOR PLAN

SCALE: 1/4"= 1'-0"

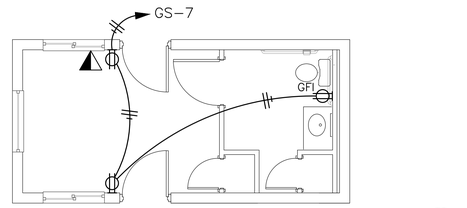

GUARD SHACK RECEPTICAL AND DATA FLOOR PLAN

SCALE: 1/4"= 1'-0"

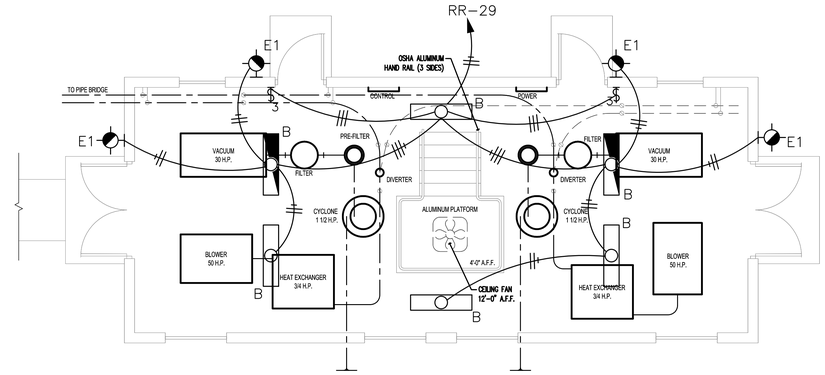

RAIL EQUIPMENT ENCLOSURE – LIGHTING PLAN

SCALE: 1/4"= 1'-0"

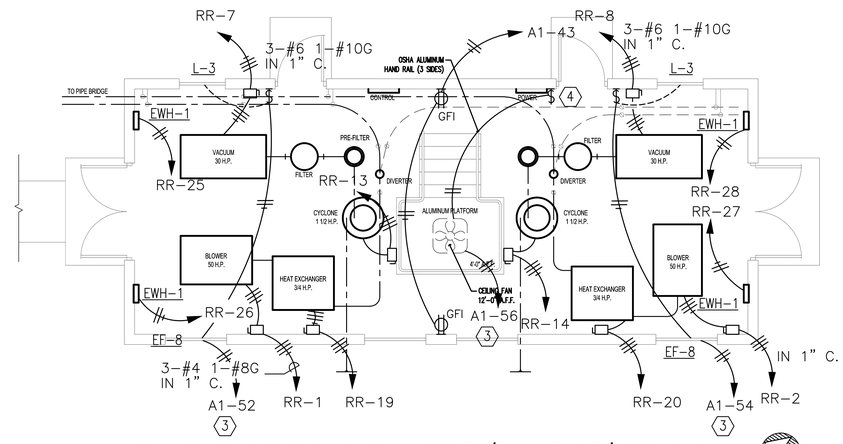

RAIL EQUIPMENT ENCLOSURE – POWER/RECEPTACLE/HEATING PLAN

SCALE: 1/4"= 1'-0"

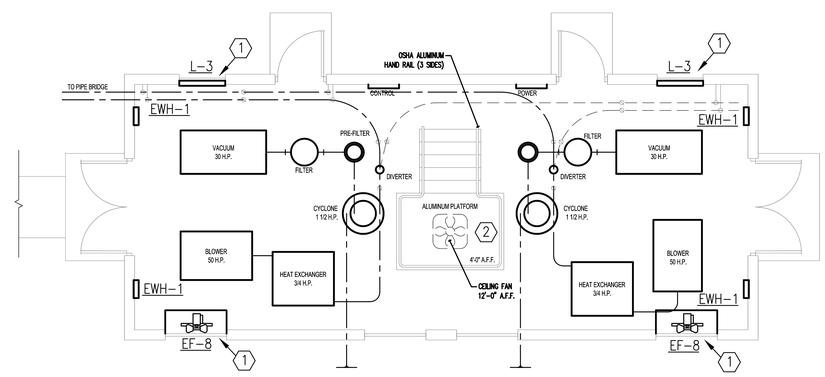

RAIL EQUIPMENT ENCLOSURE – HVAC PLAN

SCALE: 1/4"= 1'-0"

RAIL EQUIPMENT ENCLOSURE & GUARD SHACK – LIGHTING, RECEPTACLE, POWER & HVAC PLAN

AHA
AUNG-TRUDER-ANDERSON INC.
CIVIL • STRUCTURAL • ARCHITECTURAL
HVAC • PLUMBING • ELECTRICAL
LEXINGTON, KENTUCKY 40504
PHONE (859) 255-4437

FLEX

FLEXFILMS, U.S.A., LLC
1221 NORTH BLACK BRANCH ROAD
ELIZABETHTOWN, KENTUCKY 42702

PROJECT L-12 BOPET U.S.A.

DATE	REVISION	BY
NOV. 1 '11	VALUE ENGINEERING RE-DESIGN DOCUMENT	
JAN. 20 '12	REVISIONS ASSOCIATED WITH REVISED FLOOR PLAN.	

DESIGN DOCUMENTS
This document contains subject matter considered confidential by MSE of Kentucky, Inc. and on which MSE claims a proprietary interest and copyright. Its use is restricted to the purpose for which it was prepared. MSE reserves all rights to ownership of the documents and information contained therein. It is prohibited to reproduce the documents or any part thereof, or to disclose any information contained therein to others, or to use it for any purpose without the express permission of MSE of Kentucky, Inc.

PROJECT NO.	8529-02
DESIGNED BY	TBW
DRAWN BY	JVG
CHECKED BY	TBW
REVIEWED BY	JLM
DATE	JULY 2011
SCALE	AS NOTED

MSE
Engineers
Architects
Planners
OF KENTUCKY, INC.
624 Wallington Way
Lexington, KY 40503
www.mseky.com
Phone: (859)223-5694
Fax: (859)223-2607

STATE OF KENTUCKY
THOMAS
BOYD
WILSON JR.
9017
LICENSED
PROFESSIONAL ENGINEER

DRAWING NO.

UFL-L12
ME-001