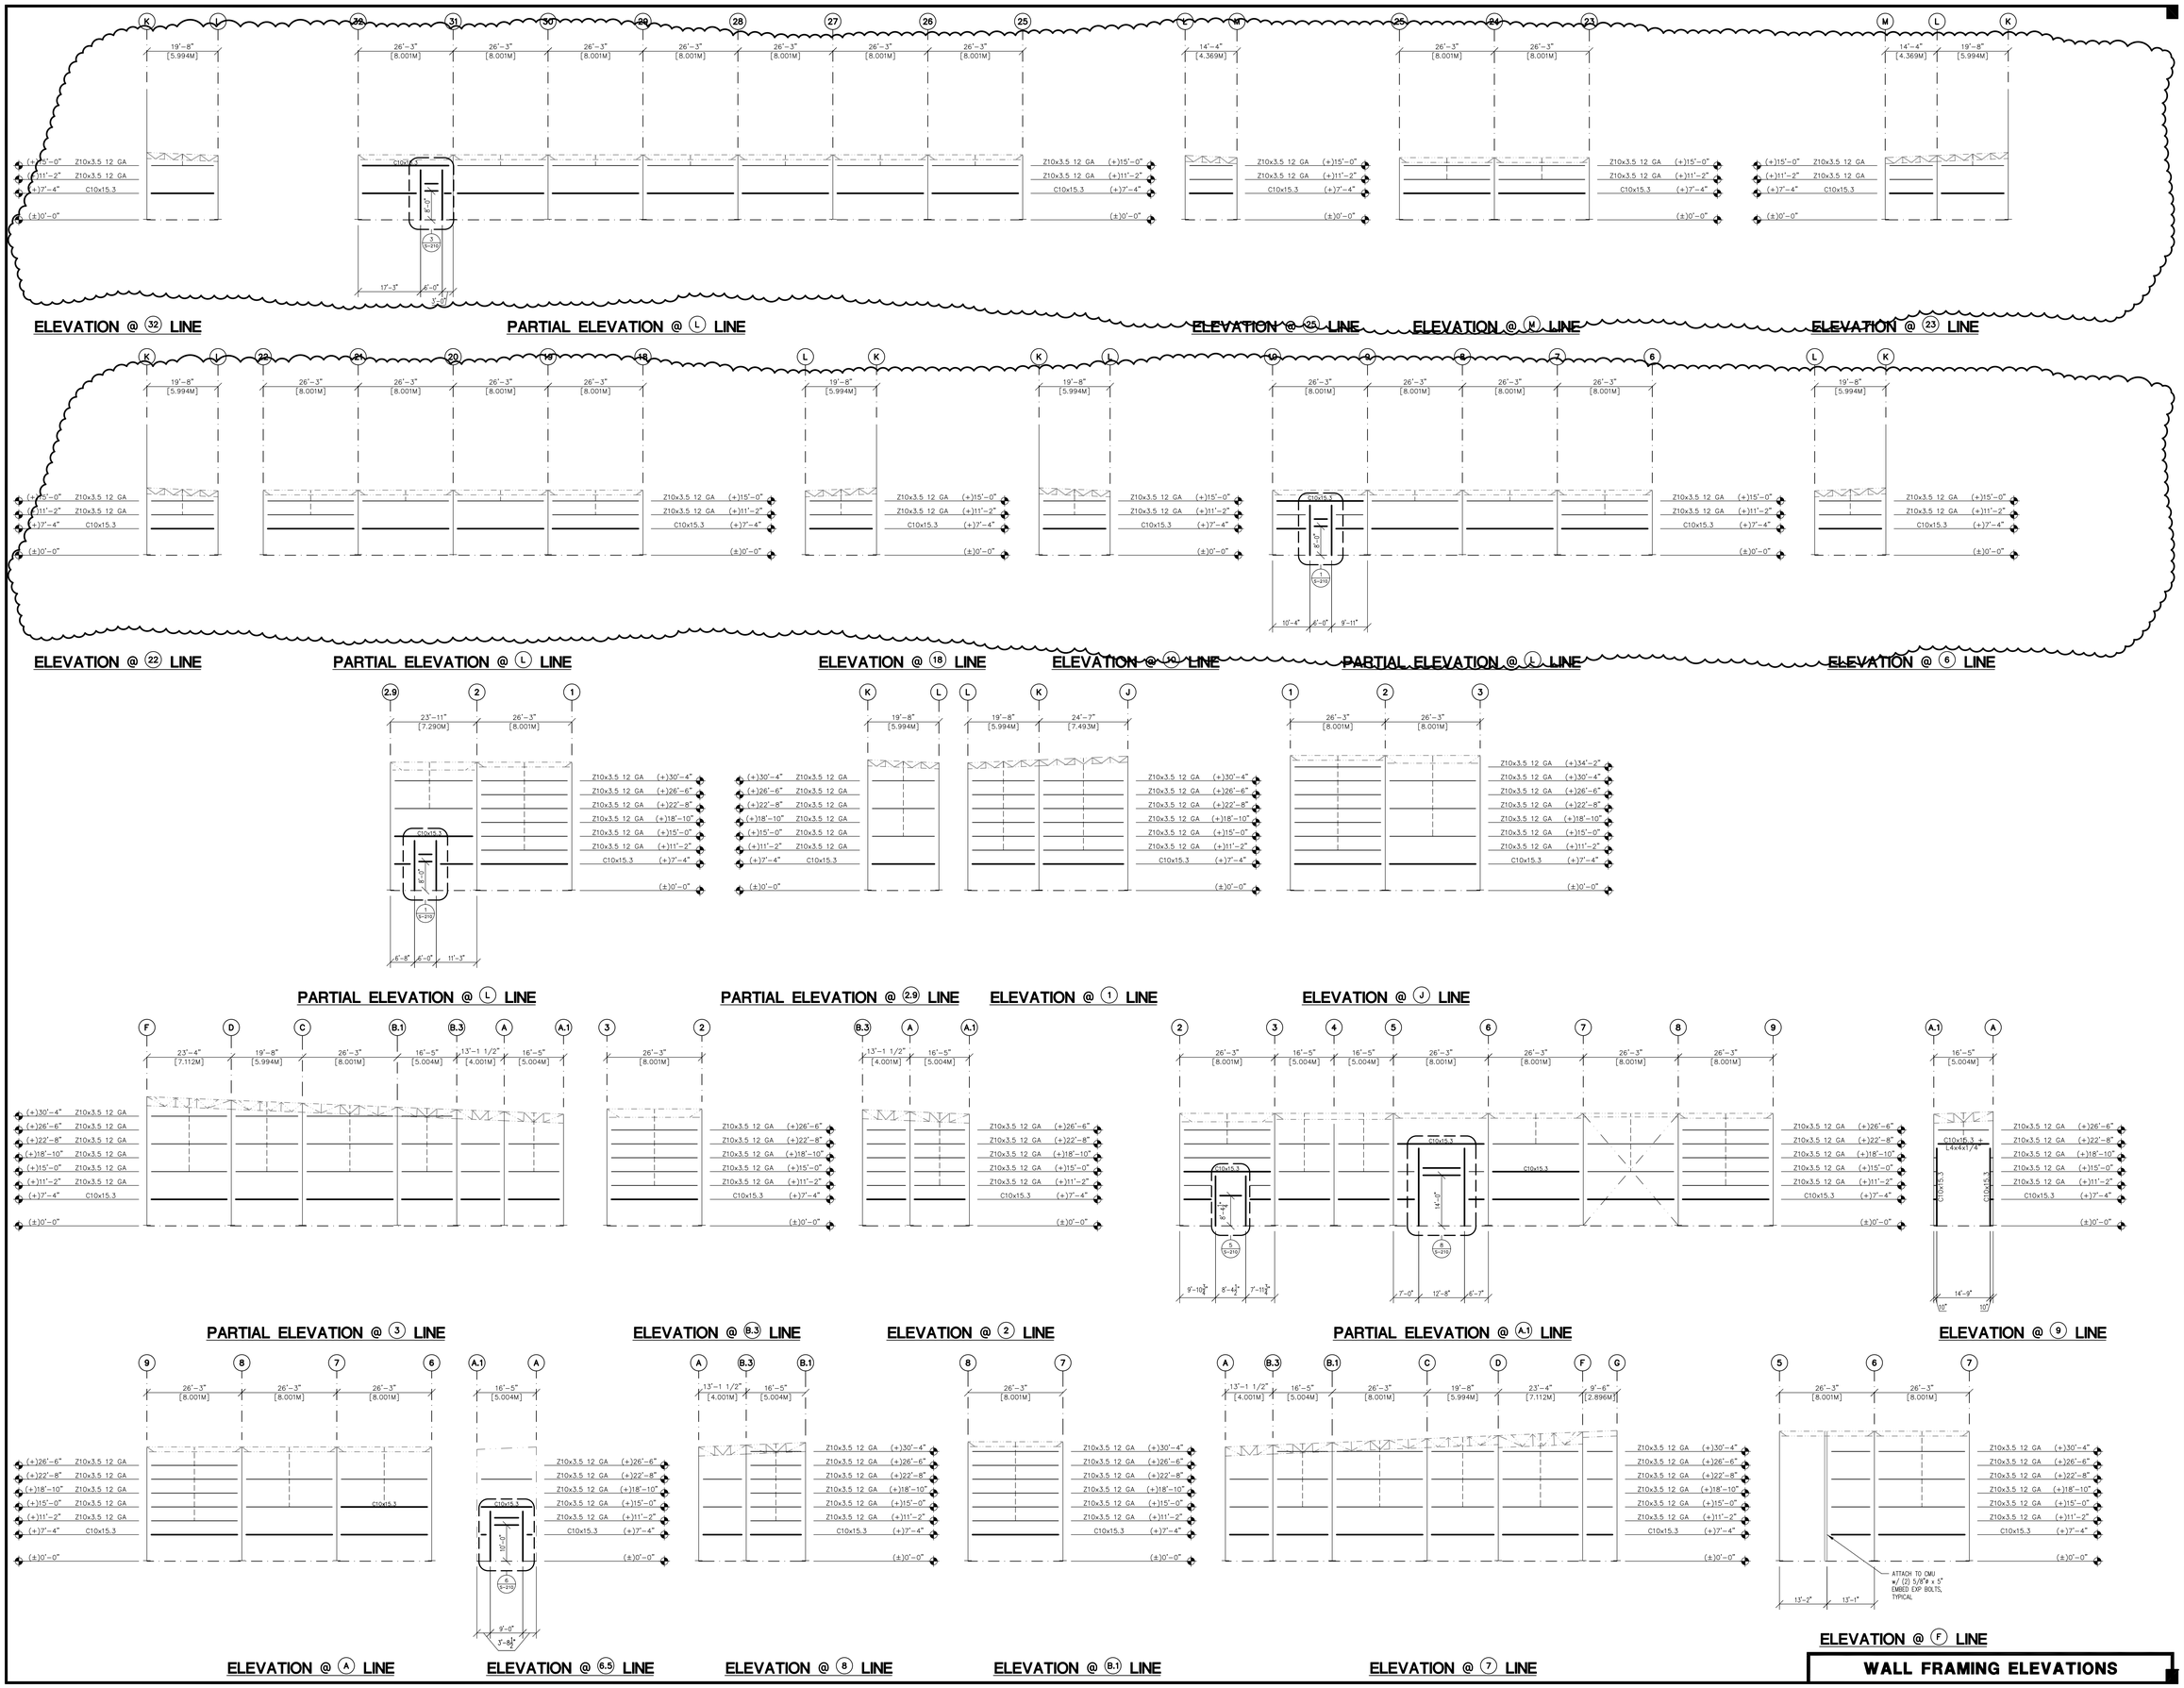

WALL FRAMING ELEVATIONS

FLEX FILMS (USA) INC.
1221 NORTH BLACK BRANCH ROAD
ELIZABETHTOWN, KENTUCKY 42702

PROJECT L-12 BOPET U.S.A.

DATE	REVISION	BY
10-21-11	REVISION NUMBER ONE	
11-15-11	REVISION NUMBER TWO	

© 2009 Copyright
The design contained herein remains any and all responsibility and liability for problems which arise from failure to follow the plans, specifications and the design intent they convey.
This document discloses subject matter considered confidential by MSE of Kentucky, Inc. and on which MSE of Kentucky, Inc. claims proprietary rights. Recipient by accepting this document, agrees that neither it nor its employees will disclose to any part thereof, or to disclose any information contained thereto to others than those who have a need to know and will not reproduce the document or any part thereof, or to disclose any information contained thereto to others than those who have a need to know without the express permission of MSE of Kentucky, Inc.

PROJECT NO. 8523-02
DESIGNED BY EFH
DRAWN BY SP/ EFH
CHECKED BY FH
REVIEWED BY
DATE JULY 2011
SCALE AS NOTED

MSE OF KENTUCKY, INC.
Engineers
Architects
Planners
624 Wallington Way
Lexington, KY 40503
www.mseadks.com
Phone: (859)223-5694
Fax: (859)223-2607

DRAWING NO.
UFL-L12
S-200