Point Coordinates Listing

Point	North	East
640	2127151.8518	1584081.6112
641	2127108.7183	1584081.3728
644	2127104.1022	1584098.2788
645	2127118.4844	1584088.7313
646	2127030.2685	1584715.3505
647	2127171.1306	1584177.1797
648	2127178.5094	1584178.6284
649	2127218.4298	1584589.4522
675	2127253.2323	1584230.3206
708	2127505.9994	1584591.4166
709	2127251.4994	1584255.5672
710	2127252.8724	1584257.0698
736	2127418.0659	1584686.2890
737	2127529.2856	1584852.5123
738	2127319.6943	1584339.7748
739	2127320.8740	1584341.4328
740	2127518.7365	1584701.2453
741	2127509.8310	1584604.9084
742	2127371.1691	1584431.6340
743	2127378.1398	1584433.4230
744	2127457.4890	1584602.0904
745	2127443.0717	1584530.1049
746	2127428.3000	1584539.0602
747	2127427.5137	1584545.4608
748	2127449.0519	1584537.3920
749	2127474.1894	1584550.4111
750	2127463.8746	1584508.5325
751	2126934.0880	1584851.6846
752	2127443.0717	1584530.1049
753	2127118.6579	1584046.9389
754	2127096.2716	1584068.3707
755	2126797.7496	1583826.1126
756	2127202.5283	1584278.5615
757	2127108.9864	1584180.2842
758	2127117.7833	1584167.7896
759	2127063.7674	1584119.4219
760	2127057.3983	1584125.4843
761	2127095.6853	1584163.7139
762	2127102.0895	1584157.7121
763	2127053.1754	1584106.7433
764	2127196.1031	1584295.0681
765	2127217.7081	1584319.1147
767	2127192.8124	1584309.3019
768	2127199.4856	1584319.2753
769	2127262.0768	1584348.3967
770	2127266.8969	1584354.7816
771	2127276.8977	1584340.7808
772	2127278.3092	1584342.5181
773	2127199.1896	1584251.1213
774	2127200.5685	1584252.5700
775	2127187.9274	1584263.2214
776	2127342.1497	1584440.6009
777	2127343.2073	1584442.5034
778	2127336.3159	1584446.0714
779	2127330.2028	1584453.0636
780	2127203.4092	1584288.2401
781	2127225.2763	1584312.5786
782	2127318.5804	1584444.6039
783	2127373.6089	1584544.7464
784	2127325.2715	1584477.7765
785	2127334.1452	1584473.1659
786	2127368.0408	1584546.9817
787	2127388.6287	1584541.9110
788	2127397.8546	1584566.1934
789	2127029.6644	1584147.1120
790	2127346.6539	1584539.2257
791	2127397.6093	1584569.1833
792	2127306.0797	1584478.5857
793	2127299.4066	1584468.6123
794	2127065.3617	1584184.6204
795	2127465.6421	1584609.5118
796	2126471.9443	1584072.4199
797	2127055.8857	1584194.5703
798	2127117.3346	1584286.4087
799	2127121.7834	1584293.0576
800	2127182.3981	1584383.6493
801	2127186.8468	1584390.2983
802	2127247.4615	1584480.8900
803	2127251.9103	1584487.5389
804	2127320.5372	1584557.4357
805	2126441.9150	1584022.5396
806	2127339.1045	1584582.0623
807	2127320.6476	1584575.8842
808	2127060.5010	1583886.3271
809	2127093.6949	1584020.9994
810	2126799.4875	1583834.9669
811	2126806.4877	1583850.5141
812	2126933.1875	1584039.8733
813	2127059.5679	1584053.6713
814	2127002.1701	1583993.7172
815	2126582.4828	1583998.4589
816	2126569.2819	1584060.0452
817	2126609.1755	1584038.3525
818	2126654.5501	1584192.4831
819	2126672.5841	1584196.0350
820	2126671.5382	1584196.0350
821	2126711.5357	1583847.1437
822	2126510.8775	1583588.0967
823	2126729.9194	1583899.8094
824	2126796.5057	1583913.0103
825	2127290.5062	1584651.3188
826	2127277.3054	1584717.9051
827	2127175.9957	1584785.6912
828	2127103.1533	1584763.1402
829	2127250.6127	1584678.0115
830	2127149.3030	1584745.7976
831	2127109.4094	1584772.4903
832	2126756.6121	1583939.7030
833	2126833.4761	1584000.5339
834	2126937.9452	1584008.9740
835	2126926.6644	1584015.1838
836	2126922.5331	1584007.8558
837	2126892.9736	1583940.0009
838	2126886.8596	1583932.6614
839	2126877.5788	1583938.8711
840	2126882.0306	1583947.3228
841	2126762.2439	1583807.6595
842	2126574.0826	1584033.5579
843	2126678.4019	1584192.1656
844	2126781.1540	1584345.7337
845	2126775.3362	1584349.6264
846	2126771.7609	1584367.6602
847	2126665.3548	1584185.2538
848	2126762.5654	1584360.4309
849	2127051.4654	1584785.6925
850	2127062.5631	1584797.8937
851	2127058.1143	1584781.2437
852	2127019.3401	1584866.6130
853	2127025.8285	1584866.6130
854	2127023.4021	1584281.3887
855	2127132.7163	1584279.7364
856	2127197.7798	1584376.9671
857	2127198.8920	1584378.6293
858	2127262.8431	1584474.2077
859	2127263.9555	1584475.8700
860	2126998.4554	1584846.7294
861	2127072.5365	1584781.2195
862	2127088.5670	1584741.3403
863	2127038.3490	1584620.0367
864	2126473.3800	1583921.7150
865	2126440.1354	1583943.9589
866	2127455.7699	1584594.2773
867	2127450.0065	1584604.9209
868	2127453.4830	1584614.1113
869	2127468.4357	1584622.2080
870	2127504.2802	1584583.6035
871	2127513.6787	1584589.1743
872	2127517.5426	1584602.7797
873	2127511.5501	1584612.7215
874	2127517.5467	1584695.3636
875	2127507.2319	1584648.4850
876	2127485.4477	1584653.2782
877	2127415.8416	1584692.9645
878	2127046.0230	1584930.4093
879	2127404.8854	1584607.5214
880	2127419.5957	1584637.1374
881	2127370.5685	1584596.5462
882	2127337.1060	1584633.6981
883	2127404.4556	1584605.5681
884	2127418.9662	1584624.9693
885	2127420.7079	1584638.7996
886	2127421.5490	1584636.7076
887	2127406.5479	1584606.4092
888	2127328.4058	1584433.3576
889	2127334.3124	1584421.0018
890	2127385.0102	1584609.8467
891	2127353.7578	1584616.7232
892	2127394.8727	1584654.6694
893	2127302.4653	1584593.1959
894	2127299.6717	1584580.4996
895	2127031.7041	1584162.0262
896	2127024.1111	1584148.5296
897	2127012.5884	1584174.8164
898	2127288.6672	1584587.7289
899	2127305.3761	1584587.4462
900	2127302.4653	1584593.1959
901	2127340.9704	1584579.7133
916	2126544.3484	1584081.7281
917	2126604.4548	1584108.4208
918	2126477.7621	1584068.5273
922	2127059.0511	1584761.0649
951	2126431.2378	1583930.6611
952	2126464.4825	1583908.4171
954	2126731.4533	1583660.4537
955	2126831.2315	1583673.3742
957	2126790.5494	1583714.6358
958	2126758.5149	1583730.9603
959	2126709.8215	1583738.0451
960	2126686.7430	1583748.8191
961	2126626.5397	1583787.2009
962	2126583.5979	1583822.2153
963	2126545.0498	1583856.4534
964	2126679.9048	1583705.1675
965	2126655.4625	1583727.9119
966	2126574.3708	1583808.6315
967	2126502.4967	1583867.7915
968	2127015.7987	1584145.4124
969	2127031.8376	1584145.0438
970	2127018.5788	1584142.7509
971	2127031.8376	1584145.0438
972	2127070.1361	1584113.3596
973	2127119.9563	1584165.7012
974	2127067.5348	1584192.5522
1032	2127280.3796	1584506.3856
1043	2127278.6421	1584504.4989
1046	2127278.6421	1584504.4989
1047	2127278.5055	1584504.7307
1048	2127278.8310	1584505.6447
1049	2127278.5237	1584505.6361
1058	2127277.2628	1584507.4471
1071	2127285.6625	1584514.2812
1082	2127283.9250	1584512.3945
1085	2127283.9250	1584512.3945
1086	2127283.7884	1584512.6263
1087	2127284.1139	1584513.5403
1088	2127283.8067	1584513.5317
1097	2127282.5458	1584515.3427
1108	2127293.4479	1584525.9169
1119	2127291.7104	1584524.0301
1122	2127291.7104	1584524.0301
1123	2127291.5738	1584524.2620
1124	2127291.8993	1584525.1759
1125	2127291.5920	1584525.1673
1134	2127290.3331	1584526.9783
1135	2127298.4028	1584533.3969
1156	2127296.7153	1584531.5102
1159	2127296.7153	1584531.5102
1160	2127296.5787	1584531.7420
1161	2127296.9042	1584532.6560
1162	2127296.5969	1584532.6473
1167	2127295.3360	1584534.4584
1182	2127306.2381	1584545.0325
1192	2127304.5006	1584543.1458
1196	2127304.5006	1584543.1458
1197	2127304.3640	1584543.3776
1198	2127304.6895	1584544.2916
1199	2127304.3823	1584544.2800
1208	2127303.1214	1584546.0940
1352	2127310.5265	1584550.6159
1361	2127309.5065	1584550.6259
1371	2127309.5065	1584550.6259
1373	2127309.3689	1584550.8677
1374	2127309.6944	1584551.7717
1374	2127309.3872	1584551.7630
1383	2127308.1263	1584553.5741

ELEVATIONS ARE BASED ON THE ELIZABETHTOWN CONTROL MONUMENT ET-0902 (ELEVATION 759.19 WAS ADJUSTED TO NAVD 88 DATUM 758.80) HORIZONTAL IS BASED ON NAD 83, KENTUCKY SOUTH ZONE AS SHOWN ON A PLAT PREPARED BY ENGINEERING DESIGN GROUP ENTITLED "AMENDED RECORD PLAT OF LOT 8 T.J. PATTERSON IND. PARK AND RECORDED PLAT OF T.J. PATTERSON IND. PARK SECTION 3 OF RECORD IN PC1 SHEET 4786.

CURVE	RADIUS	ARC LENGTH	CHORD LENGTH	CHORD BEARING	DELTA ANGLE
C1	535.00'	215.68'	214.22'	N 29°59'09" E	23°05'52"
C2	535.00'	45.56'	45.55'	N 43°58'27" E	04°52'47"
C3	959.99'	529.78'	523.08'	N 62°13'26" E	31°37'10"
C4	959.99'	346.46'	344.58'	N 88°22'21" E	20°40'41"
C5	45.00'	24.48'	24.18'	N 03°10'40" E	31°10'27"
C6	195.00'	72.76'	72.33'	N 23°05'52" W	21°22'38"
C7	1440.00'	686.03'	679.56'	S 85°03'46" W	27°17'46"
C8	465.00'	231.48'	229.10'	N 17°58'07" W	28°31'21"
C9	535.00'	158.58'	158.00'	N 28°28'11" W	16°58'59"
C10	535.00'	310.51'	306.17'	S 20°20'04" E	33°15'14"
C11	465.00'	269.88'	266.11'	S 20°20'04" E	33°15'14"
C12	535.00'	266.33'	263.59'	N 17°58'07" W	28°31'21"

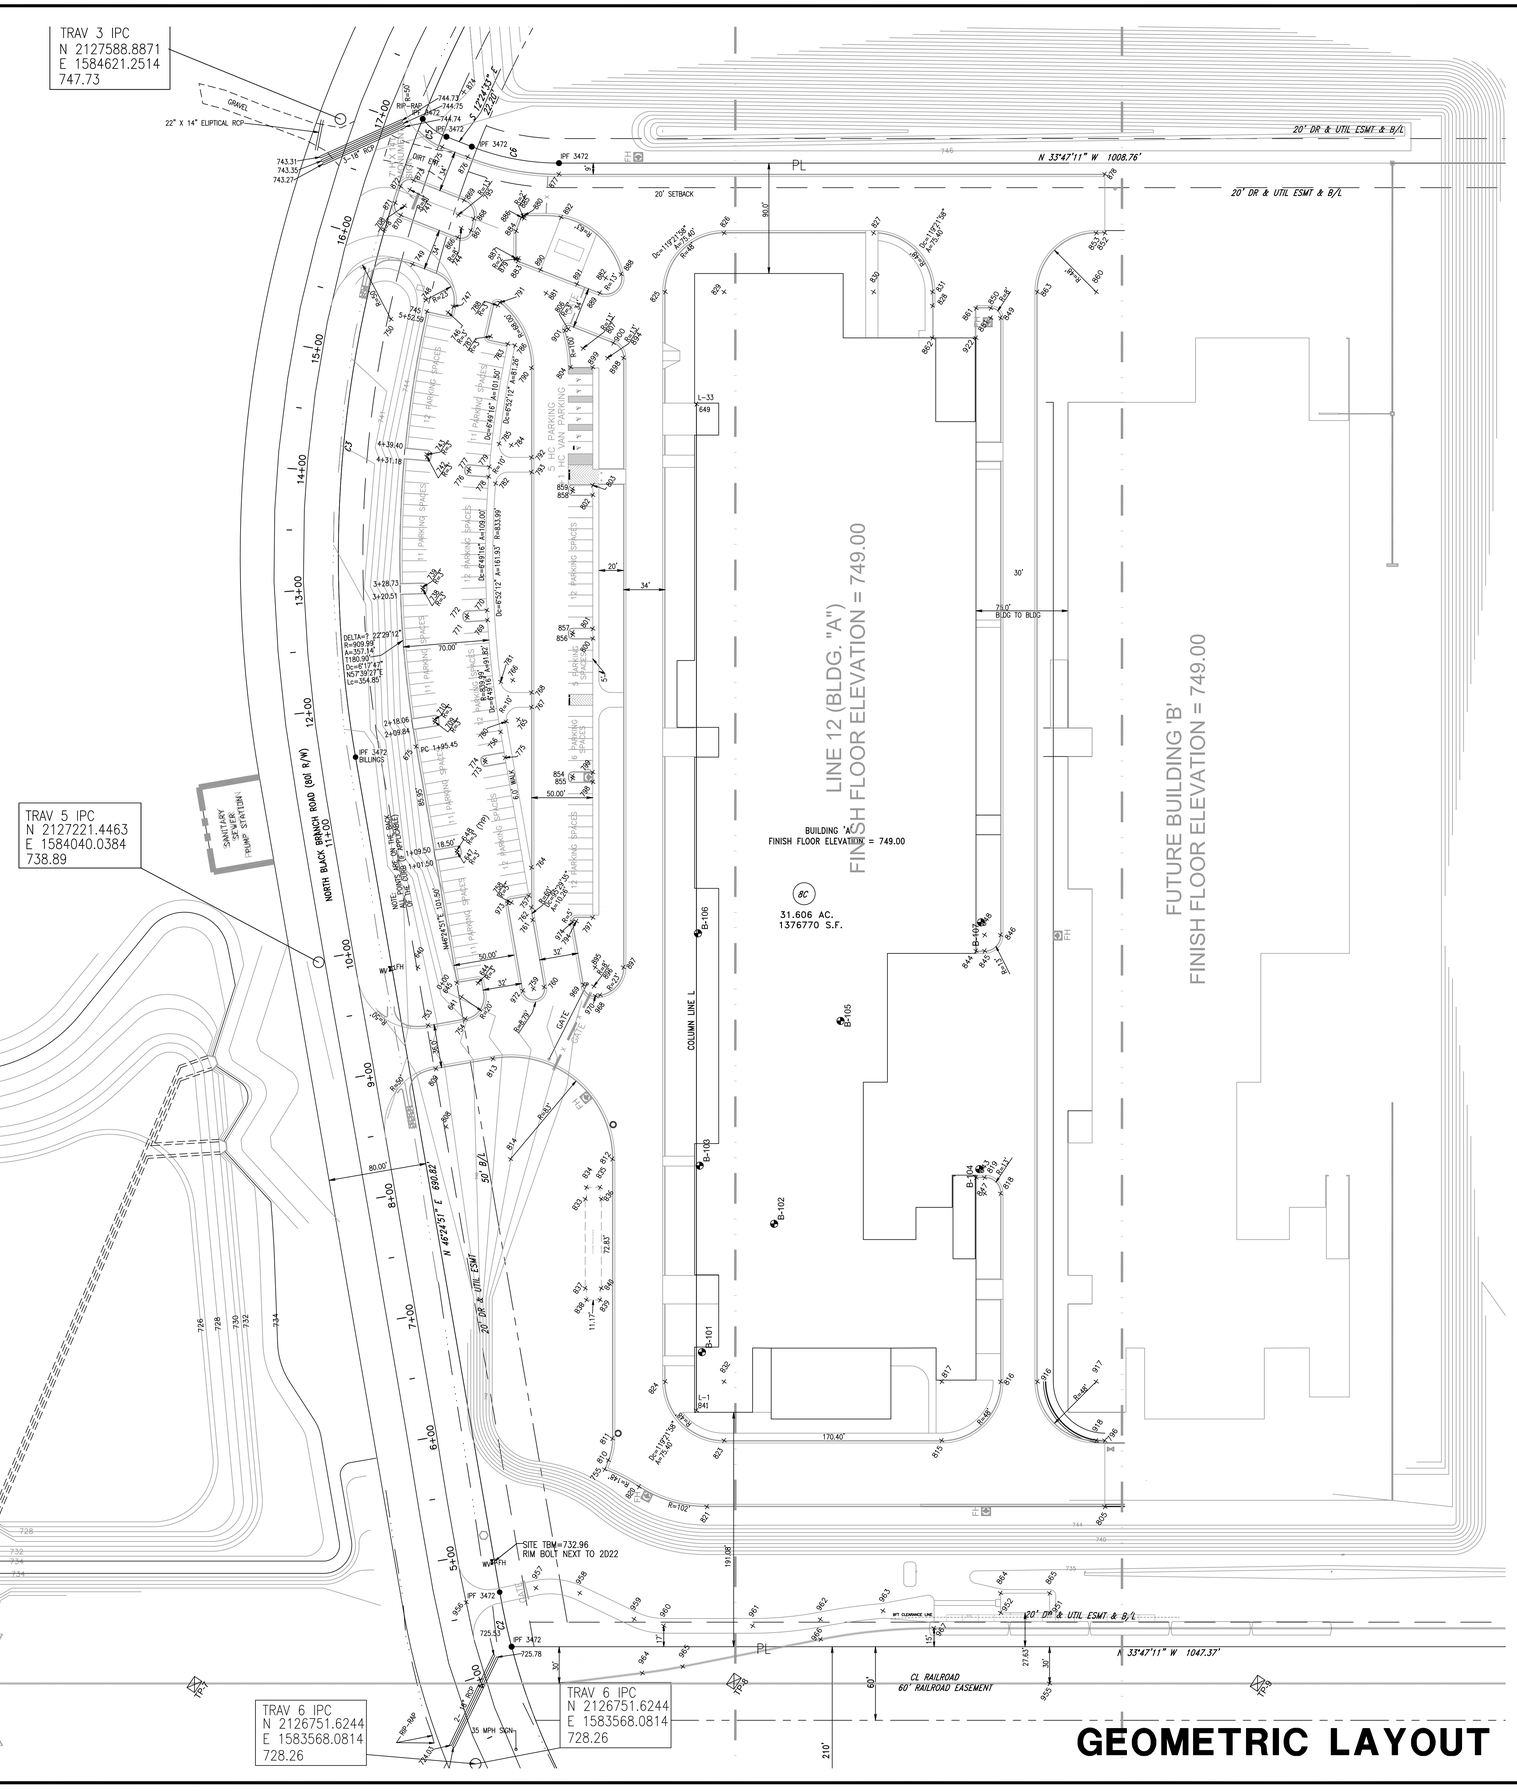

GEOMETRIC LAYOUT

FLEXFILMS, U.S.A., LLC
1221 NORTH BLACK BRANCH ROAD
ELIZABETHTOWN, KENTUCKY 42702

PROJECT L-12 BOPET U.S.A.

DATE	REVISION	BY
10-2011	POST BID REVISIONS	A.C.

DESIGN DOCUMENTS:
MSE of Kentucky, Inc. assumes any and all responsibility and liability for problems which arise from failure to follow these plans, specifications and the design intent they convey.

COPYRIGHT:
This document discloses subject matter considered confidential by MSE of Kentucky, Inc. and on which MSE of Kentucky, Inc. has proprietary rights. No recipient of this document may reproduce it or disclose its contents to any other party, nor may any rights to reproduce the document or any part thereof, or to disclose its information contained therein to others, be issued for any purpose without the written permission of MSE of Kentucky, Inc.

PROJECT NO. 8524-02
DESIGNED BY GAR
DRAWN BY GHS
CHECKED BY GAR
REVIEWED BY
DATE JULY 2011
SCALE AS NOTED

MSE OF KENTUCKY, INC.
Engineers
Architects
Planners
624 Wallington Way
Lexington, KY 40503
www.mseltax.com
Phone: (859)223-9594
Fax: (859)223-3607

DRAWING NO.
UFL-L12
C-102